G.F. NO. 14628-09-00470 NORTH AMERICAN TITLE
ADDRESS: 1706 BONNYTON LANE
HOUSTON, TEXAS 77014
BORROWER: IMRAN KHAN

LOT 25, BLOCK 2
GLEN ABBEY, SECTION 5

ACCORDING TO THE MAP OR PLAT THEREOF RECORDED UNDER FILM CODE NO. 611160 OF THE MAP RECORDS OF HARRIS COUNTY, TEXAS

SCALE: 1" = 20'

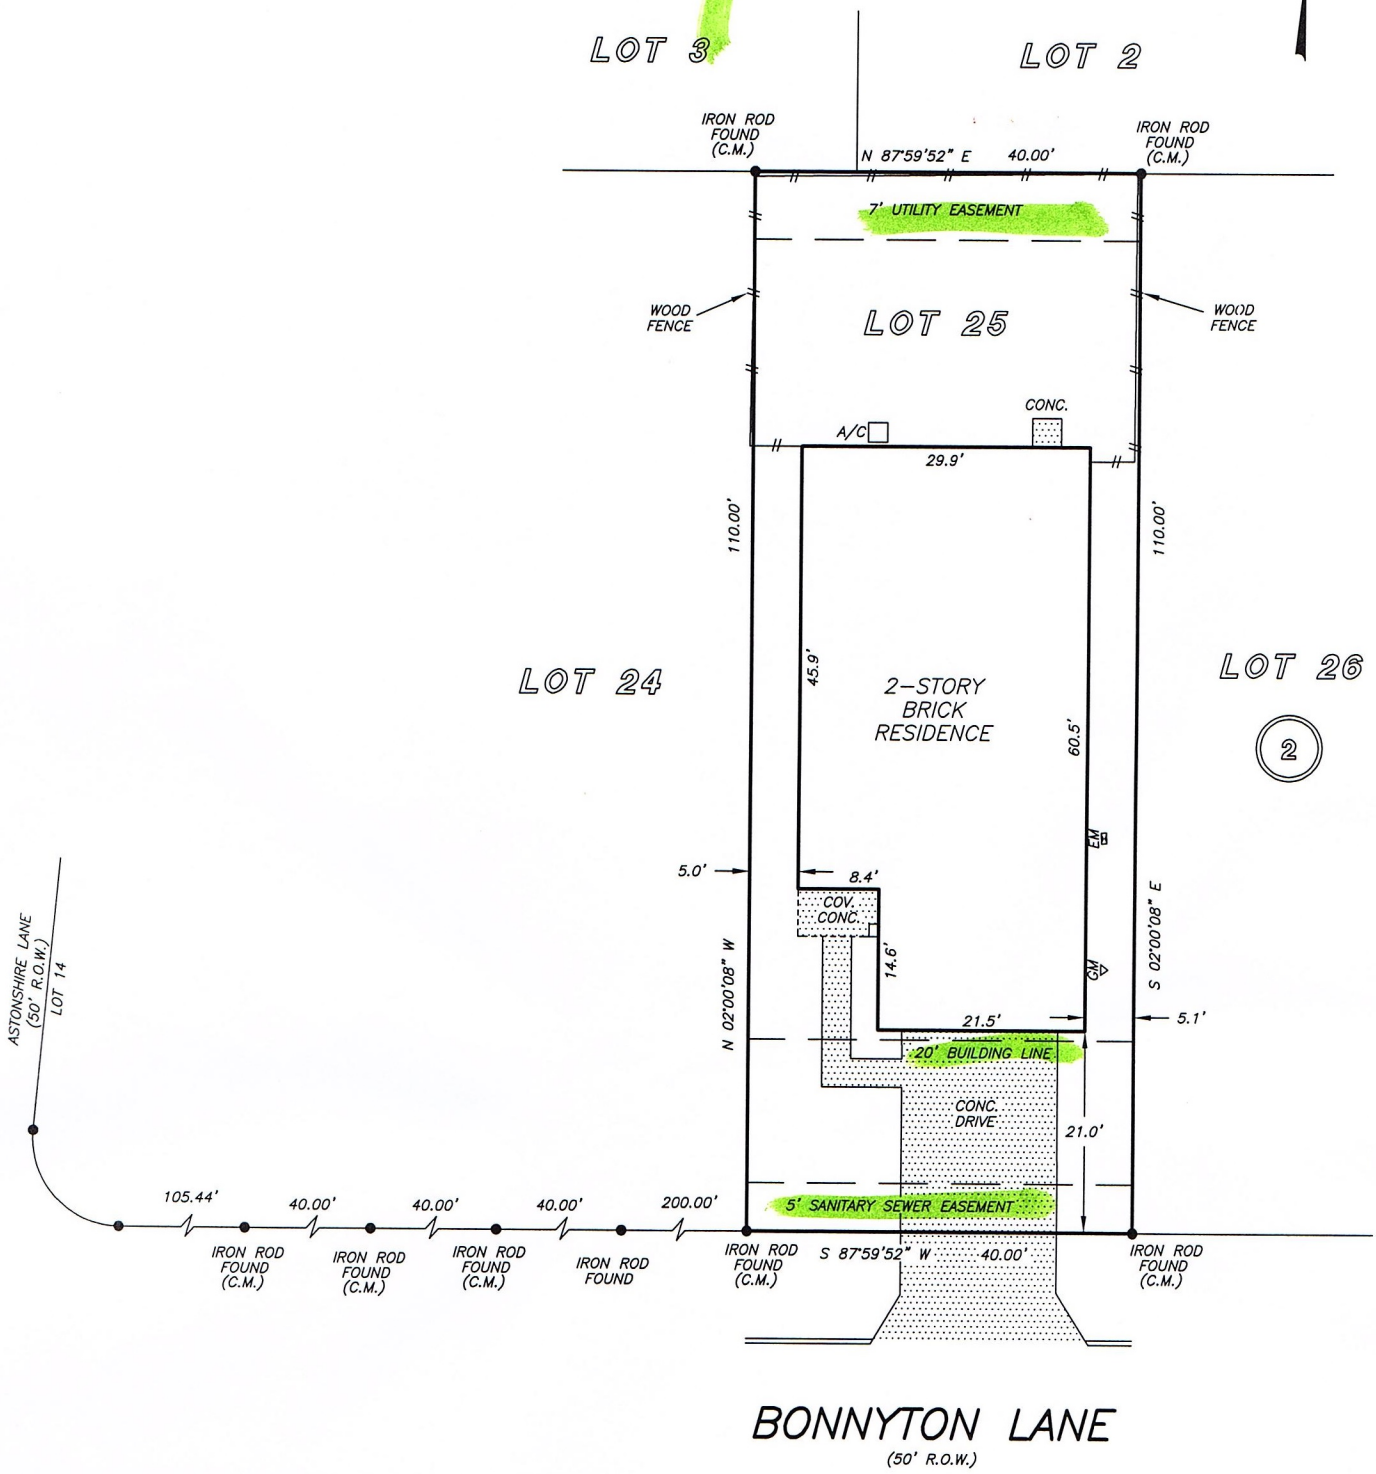

NOTE: AGREEMENT BY AND BETWEEN DEVELOPER AND H. L. & P. FOR INSTALLATION OF OVERHEAD/UNDERGROUND ELECTRICAL DISTRIBUTION SYSTEM CF NO. 20070428906

THIS PROPERTY DOES NOT LIE WITHIN THE 100 YEAR FLOOD PLAIN AS ESTABLISHED BY THE U.S. DEPT. OF HOUSING & URBAN DEVELOPMENT.
COMMUNITY (PANEL) NO. [illegible]

Imran Khan 7/28/09

I HEREBY CERTIFY THAT THIS SURVEY WAS MADE