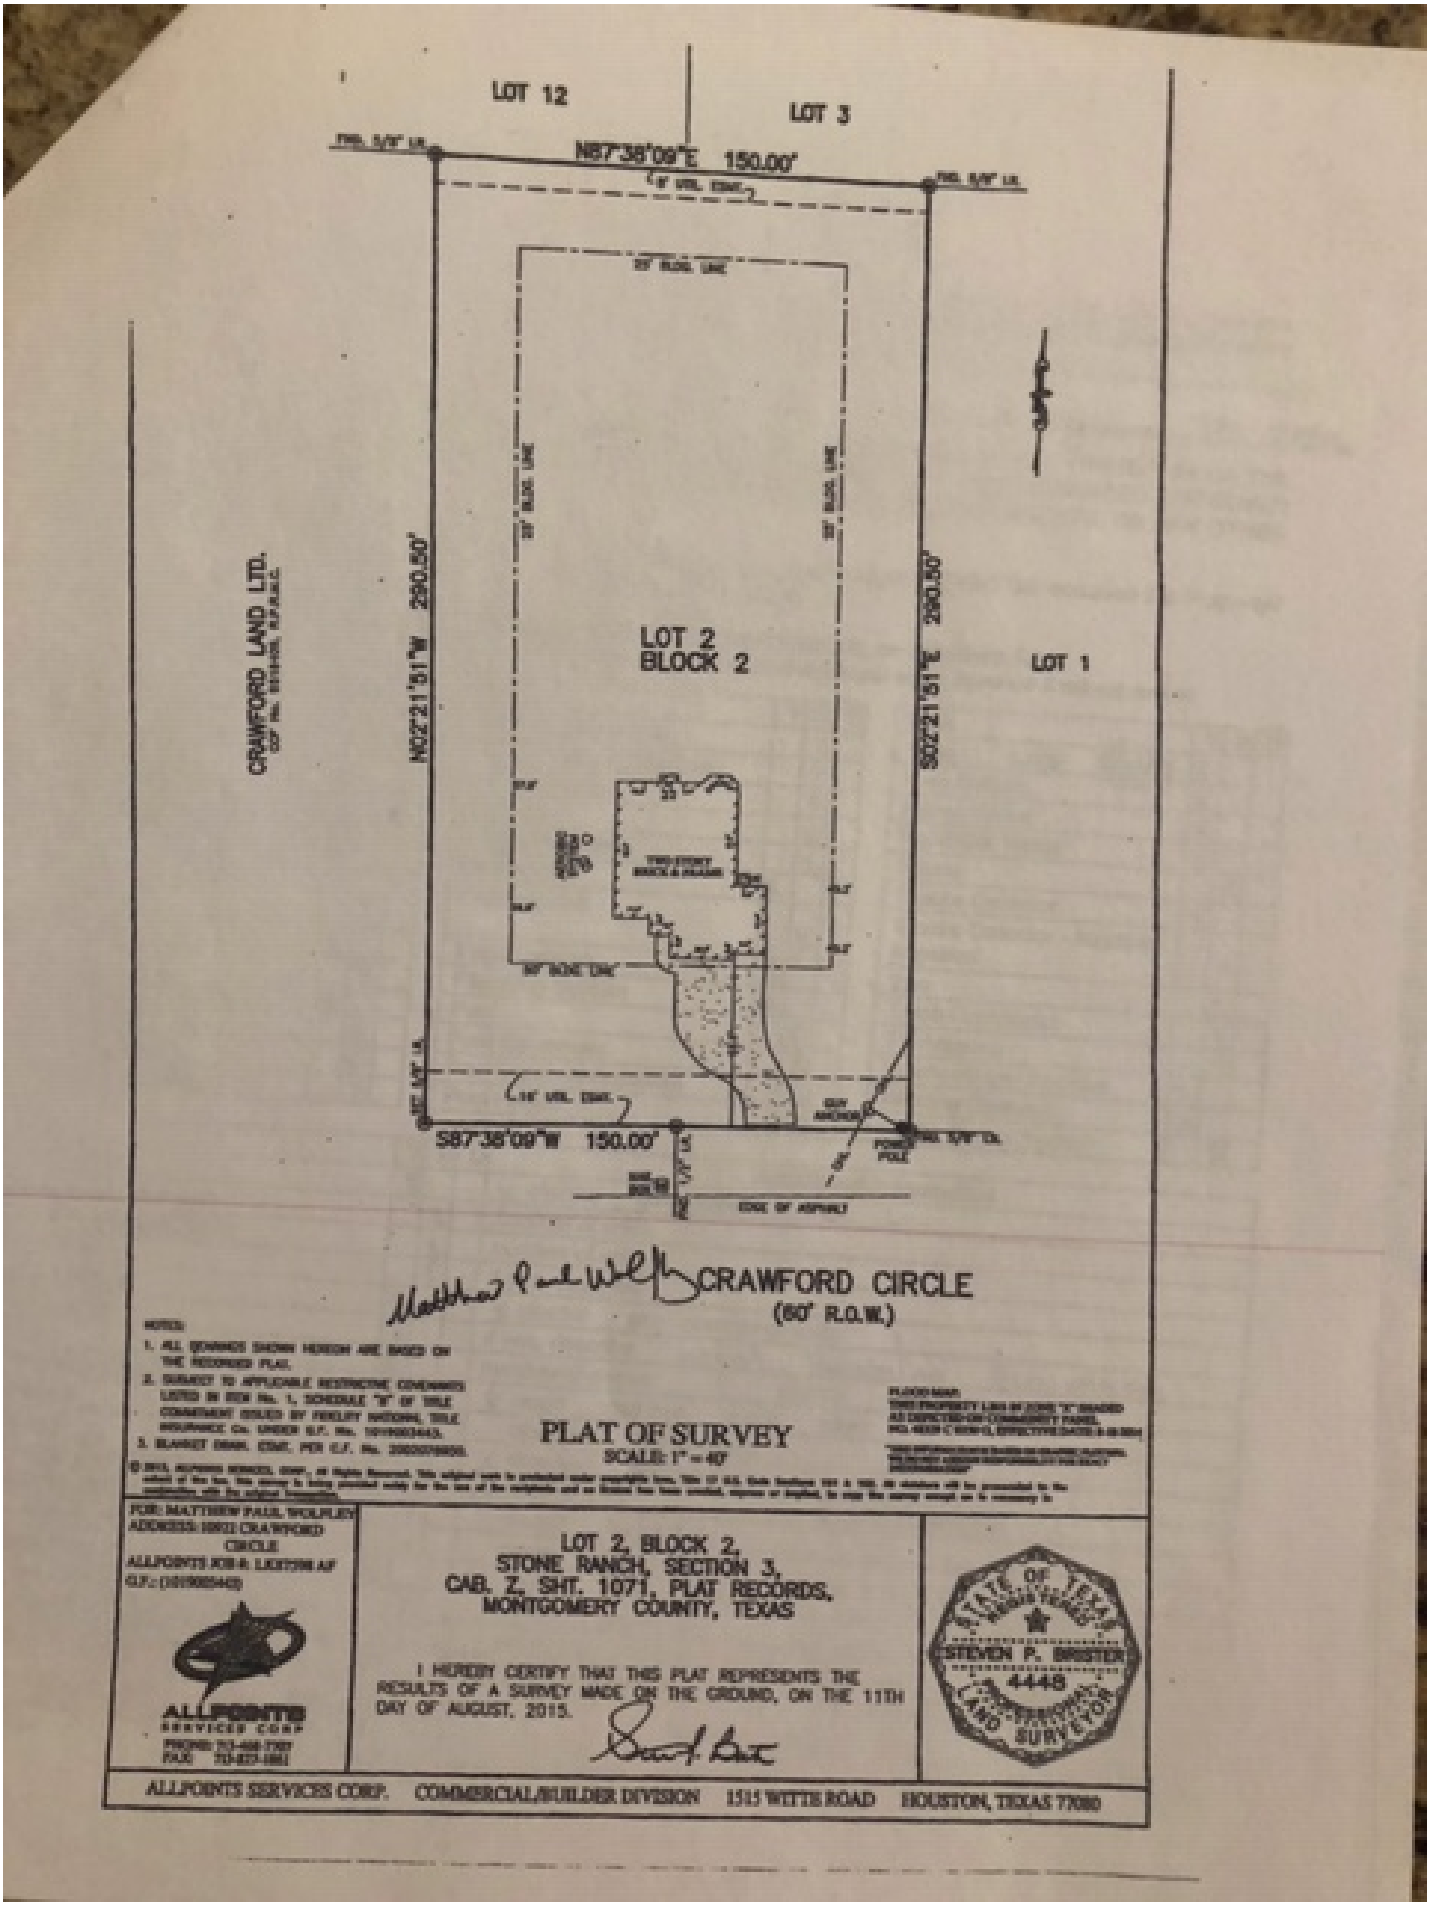
LOT 12
LOT 3
N87°38'09"E 150.00'
CRAWFORD LAND, LTD.
N02°21'51"W 290.50'
S02°21'51"E 290.50'
LOT 2
BLOCK 2
LOT 1
S87°38'09"W 150.00'
CRAWFORD CIRCLE
(60' R.O.W.)
PLAT OF SURVEY
SCALE: 1" = 40'
LOT 2, BLOCK 2,
STONE RANCH, SECTION 3,
CAB. Z, SHT. 1071, PLAT RECORDS,
MONTGOMERY COUNTY, TEXAS
I HEREBY CERTIFY THAT THIS PLAT REPRESENTS THE RESULTS OF A SURVEY MADE ON THE GROUND, ON THE 11TH DAY OF AUGUST, 2015.
STATE OF TEXAS
STEVEN P. BRISTER
4448
LICENSED
LAND SURVEYOR
ALLPOINTS SERVICES CORP.
COMMERCIAL/BUILDER DIVISION
1515 WITTS ROAD
HOUSTON, TEXAS 77080