ALLPOINTS LAND SURVEY, INC.

FLATWORK	B.L.	BUILDING LINE	CONC.	CONCRETE	BLDG.	BUILDING		LIGHT POLE	MANHOLE
PROPERTY LINE	U.E.	UTILITY EASEMENT	S.S.E.	SANITARY SEWER EASEMENT	D.E.	DRAINAGE EASEMENT		ELECTRIC BOX	GRATE DRAIN
BUILDING LINE	W.L.E.	WATER LINE EASEMENT	STM.S.E.	STORM SEWER EASEMENT	E.E.	ELECTRIC EASEMENT		FIBER OPTIC	FIRE HYDRANT
EASEMENT	ELEV.	ELEVATION	(B.G.)	BUILDER GUIDELINES		WATER VALVE		TELEPHONE PEDESTAL	
WOODEN FENCE	T.O.F.	TOP OF FORM	FND.	FOUND		PROPERTY CORNER		GAS METER	MANHOLE & INLET
WROUGHT IRON FENCE	F.F.	FINISHED FLOOR	I.R.	IRON ROD		POWER POLE		CABLE PEDESTAL	INLET
CHAIN LINK FENCE	EXT.	EXTENDED	I.P.	IRON PIPE		PAD MOUNTED TRANSFORMER		WATER METER	
OVERHEAD ELECTRIC	PVT.	PRIVATE	R.O.W.	RIGHT-OF-WAY				GUY ANCHOR	

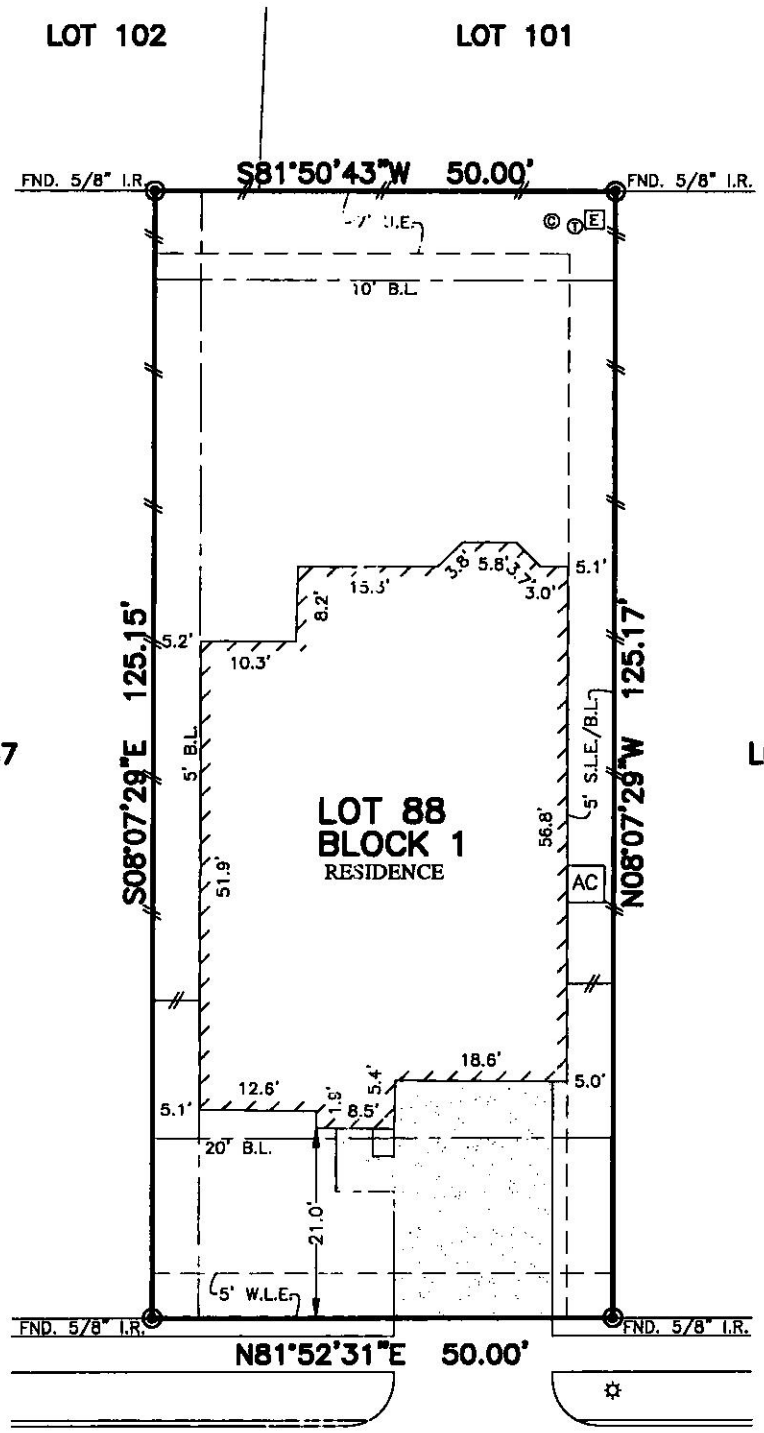

3826
SUPREMES TRAIL
(50' R.O.W.)

PLAT OF SURVEY

SCALE: 1 = 20'

NOTES:
1. ALL BEARINGS SHOWN HEREON ARE BASED ON THE RECORDED PLAT.
2. ALLPOINTS LAND SURVEY, INC. IS NOT LIABLE FOR ANY DAMAGES DUE TO INFORMATION NOT PROVIDED TO SURVEYOR OR BUILDER PLACING ANY IMPROVEMENTS WITHIN A BUILDING LINE OR EASEMENT.
3. SUBJECT TO APPLICABLE RESTRICTIVE COVENANTS LISTED IN ITEM 1, SCHEDULE "B" OF TITLE COMMITMENT ISSUED BY FIRST AMERICAN TITLE INSURANCE Co. UNDER G.F. No TNH-TX-1844746.