GF NO. 08123291 STEWART TITLE
ADDRESS: 3614 SHADOW FORK COURT
HOUSTON, TEXAS 77082
BORROWER: JUAN VALDIVIESO

LOT 4, BLOCK 1
SHADOWLAKE, SECTION 12

ACCORDING TO THE MAP OR PLAT THEREOF RECORDED IN FILM CODE NO. 414104 OF THE MAP RECORDS OF HARRIS COUNTY, TEXAS

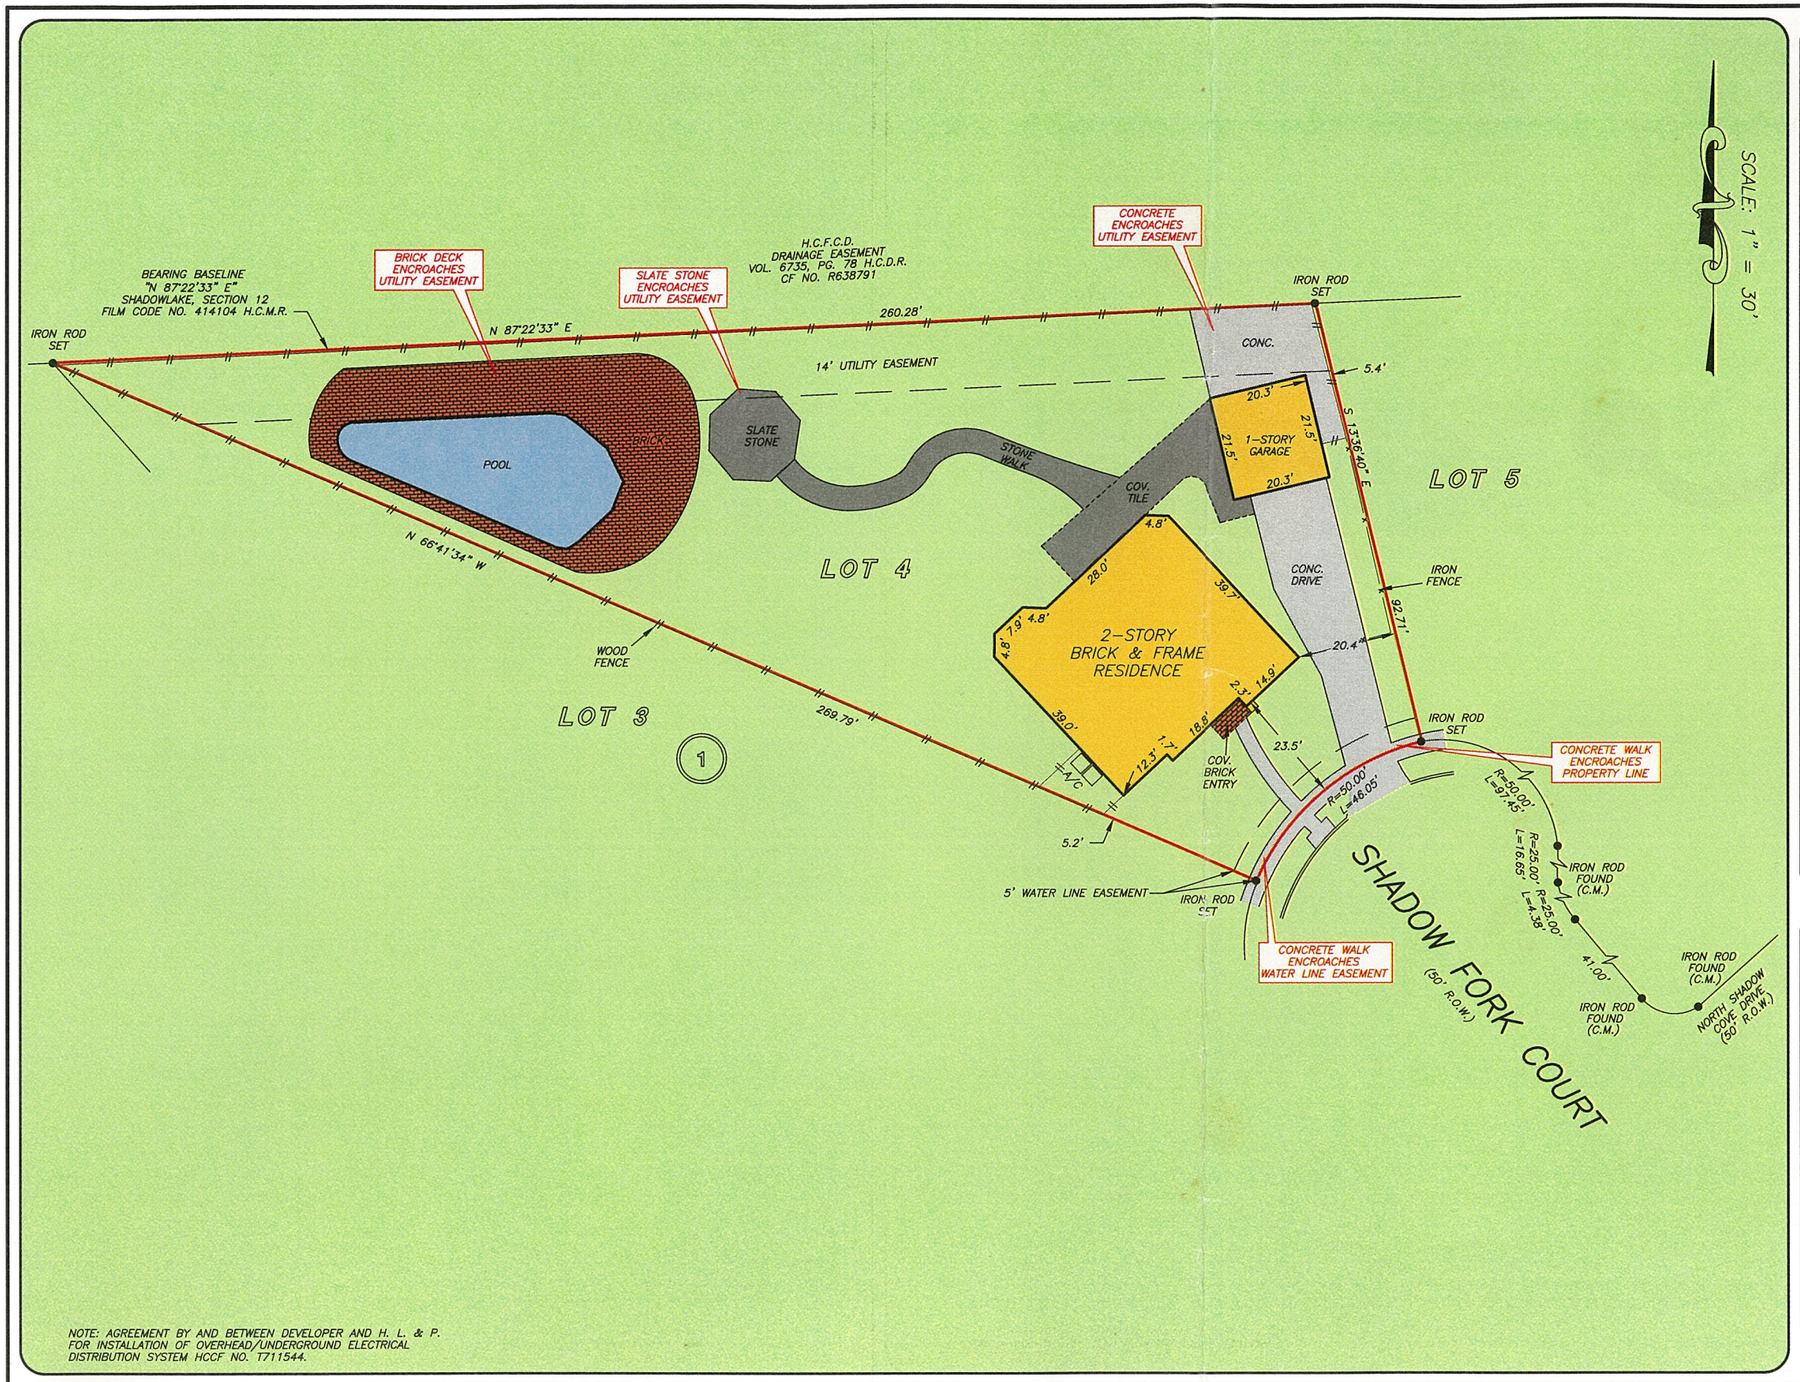

NOTE: AGREEMENT BY AND BETWEEN DEVELOPER AND H. L. & P. FOR INSTALLATION OF OVERHEAD/UNDERGROUND ELECTRICAL DISTRIBUTION SYSTEM HCCF NO. T711544.

THIS PROPERTY DOES NOT LIE WITHIN THE 100 YEAR FLOOD PLAIN AS PER FIRM PANEL NO. 48201C 0830 L
MAP REVISION: 6/18/2007
ZONE X
BASED ONLY ON VISUAL EXAMINATION OF MAPS. INACCURACIES OF FEMA MAPS PREVENT EXACT DETERMINATION WITHOUT DETAILED FIELD STUDY.

A SUBSURFACE INVESTIGATION WAS BEYOND THE SCOPE OF THIS SURVEY

RECORD BEARING: FILM CODE NO. 414104 H.C.M.R.

DRAWN BY: BR/OV

I HEREBY CERTIFY THAT THIS SURVEY WAS MADE ON THE GROUND, THAT THIS PLAT CORRECTLY REPRESENTS THE FACTS FOUND AT THE TIME OF SURVEY AND THAT THERE ARE NO ENCROACHMENTS APPARENT ON THE GROUND, EXCEPT AS SHOWN HEREON. THIS SURVEY IS CERTIFIED FOR THIS TRANSACTION ONLY AND ABSTRACTING PROVIDED IN THE ABOVE REFERENCED TITLE COMMITMENT WAS RELIED UPON IN PREPARATION OF THIS SURVEY.

GEORGE GALE
PROFESSIONAL LAND SURVEYOR
NO. 4678
JOB NO. 08-13176
OCTOBER 27, 2008
REVISED: OCTOBER 16, 2009 (NAME)

STATE OF TEXAS
REGISTERED
GEORGE J. GALE
4678
PROFESSIONAL
LAND SURVEYOR

stewart title

TRACY MITCHELL
281-558-3005

PRECISION SURVEYORS, INC.

1-800-LANDSURVEY 281-496-1586
1-800-526-3787 FAX 281-496-1867
14925 MEMORIAL DRIVE SUITE B100 HOUSTON, TEXAS 77079

FORM 0.32205