GF NO. 600-0700146 ESQUIRE TITLE
ADDRESS: 9111 BANKSIDE DRIVE
HOUSTON, TEXAS 77031
BORROWER: TRACY WILKERSON

LOT 59, BLOCK 26
BRAEBURN VALLEY WEST, SECTION 2

ACCORDING TO THE MAP OR PLAT THEREOF RECORDED IN VOLUME 195, PAGE 20 OF THE MAP RECORDS OF HARRIS COUNTY, TEXAS

SCALE 1" = 30'

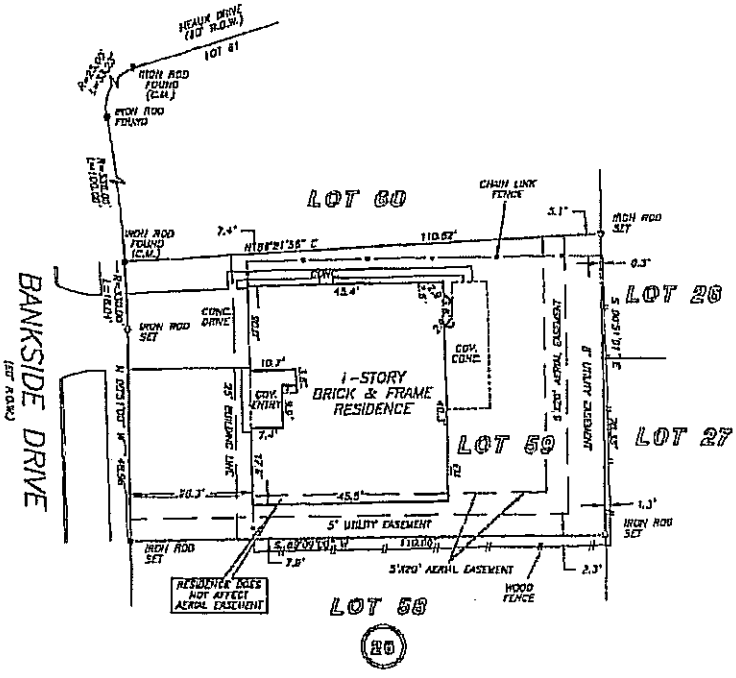

THIS PROPERTY DOES NOT LIE WITHIN THE 100 YEAR FLOOD PLAIN AS PER FIRM PANEL NO. 48201C 0045 L
MAP REVISION: 01/16/97
ZONE X
BASED ONLY ON VISUAL EXAMINATION OF MAPS. INACCURACIES OF FEMA MAPS PREVENT EXACT DETERMINATION WITHOUT DETAILED FIELD STUDY

A SUBSURFACE INVESTIGATION WAS BEYOND THE SCOPE OF THIS SURVEY

RECORD BEARING: H.C.M.R.

DRAWN BY: AB

I HEREBY CERTIFY THAT THIS SURVEY WAS MADE ON THE GROUND, THAT THIS PLAT CORRECTLY REPRESENTS THE FACTS FOUND AT THE TIME OF SURVEY AND THAT THERE ARE NO ENCROACHMENTS APPARENT ON THE GROUND, EXCEPT AS SHOWN HEREON. THIS SURVEY IS CERTIFIED FOR THIS TRANSACTION ONLY AND ABSTRACTING PROVIDED TO THE ABOVE REFERENCED TITLE COMMITMENT WAS RELIED UPON IN PREPARATION OF THIS SURVEY.

ALLEN D. HUGHES
PROFESSIONAL LAND SURVEYOR
NO. 3891
JOB NO. 07-13880
DECEMBER 4, 2007

STATE OF TEXAS REGISTERED ALLEN D. HUGHES 3891 PROFESSIONAL LAND SURVEYOR

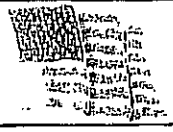

ESQUIRE TITLE
TRISH HINES
972-283-2470

NATIONS BANK MORTGAGE INC.
ERIC TIBBS
713-266-3448

PRECISION SURVEYORS, INC.
1-800-LANDSURVEY 281-496-1585
1-800-526-3787 FAX 281-496-1867
14925 MEMORIAL DRIVE SUITE B100 HOUSTON, TEXAS 77079