GF NO. 07815954000Z UNITED TITLE OF TEXAS
ADDRESS: 6831 RUSTIC PECAN LANE
HOUSTON, TEXAS 77049
BORROWER: ANA LOO AND
WALTON HAM

LOT 4, BLOCK 4
LIBERTY LAKES, SECTION 4

ACCORDING TO THE MAP OR PLAT THEREOF RECORDED IN FILM CODE NO. 590183 OF THE MAP RECORDS OF HARRIS COUNTY, TEXAS

SCALE: 1" = 25'

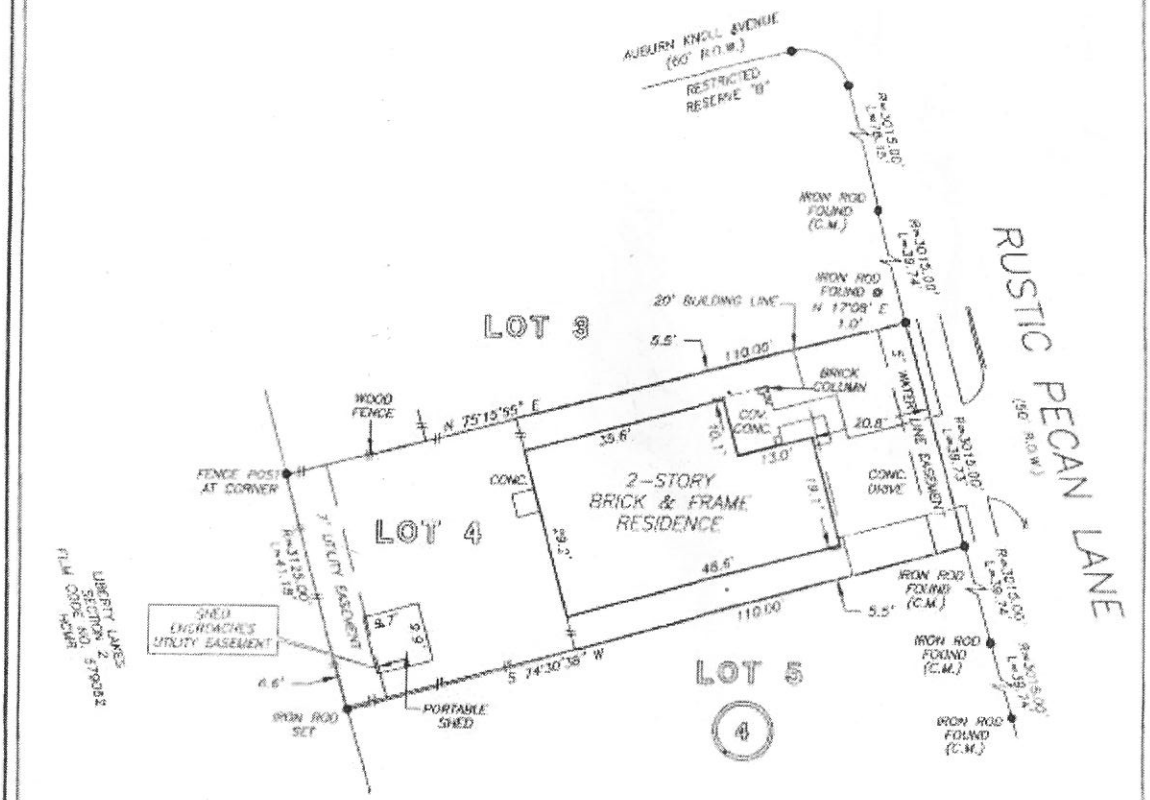

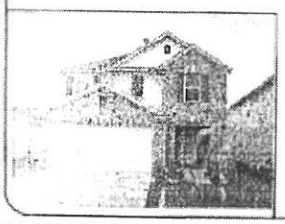

NOTE: AGREEMENT BY AND BETWEEN DEVELOPER AND H. L. & P. FOR INSTALLATION OF OVERHEAD/UNDERGROUND ELECTRICAL DISTRIBUTION SYSTEM AS PER H.C.C.F. NO. Y985377

THIS PROPERTY DOES NOT LIE WITHIN THE 100 YEAR FLOOD PLAIN AS PER FIRM PANEL NO. 48201C 0710 L MAP REVISION: 6/18/07 ZONE: X(SHADED) BASED ONLY ON VISUAL EXAMINATION OF MAPS. INACCURACIES OF FEMA MAPS PREVENT EXACT DETERMINATION WITHOUT DETAILED FIELD STUDY

A SUBSURFACE INVESTIGATION WAS BEYOND THE SCOPE OF THIS SURVEY

RECORD BEARING: FILM CODE NO. 590183 H.C.M.R. DRAWN BY: MA/MS

I HEREBY CERTIFY THAT THIS SURVEY WAS MADE ON THE GROUND, THAT THIS PLAT CORRECTLY REPRESENTS THE FACTS FOUND AT THE TIME OF SURVEY AND THAT THERE ARE NO ENCROACHMENTS APPARENT ON THE GROUND EXCEPT AS SHOWN HEREON. THIS SURVEY IS CERTIFIED FOR THIS TRANSACTION ONLY AND ABSTRACTING PROVIDED IN THE ABOVE REFERENCED TITLE COMMITMENT WAS RELIED UPON IN PREPARATION OF THIS SURVEY.

PIOTR A. DEBSKI
PROFESSIONAL LAND SURVEYOR
NO. 5902
JOB NO. 07-11949
SEPTEMBER 6, 2007
REVISED: NOVEMBER 30, 2007

STATE OF TEXAS REGISTERED PIOTR A. DEBSKI 5902 PROFESSIONAL LAND SURVEYOR

REALTY EXECUTIVES
XOKA CANON
281-728-9371

United Title
DANA ZEBEAU
713-418-4560

PRECISION SURVEYORS, INC.
1-800-LANDSURVEY 281-496-1586
1-800-526-3787 FAX 281-496-1887
14955 MEMORIAL DRIVE SUITE B100 HOUSTON, TEXAS 77079