SECOND FLOOR PLAN

1/4"=1'-0" ALL ANGLES 45° U.O.N.

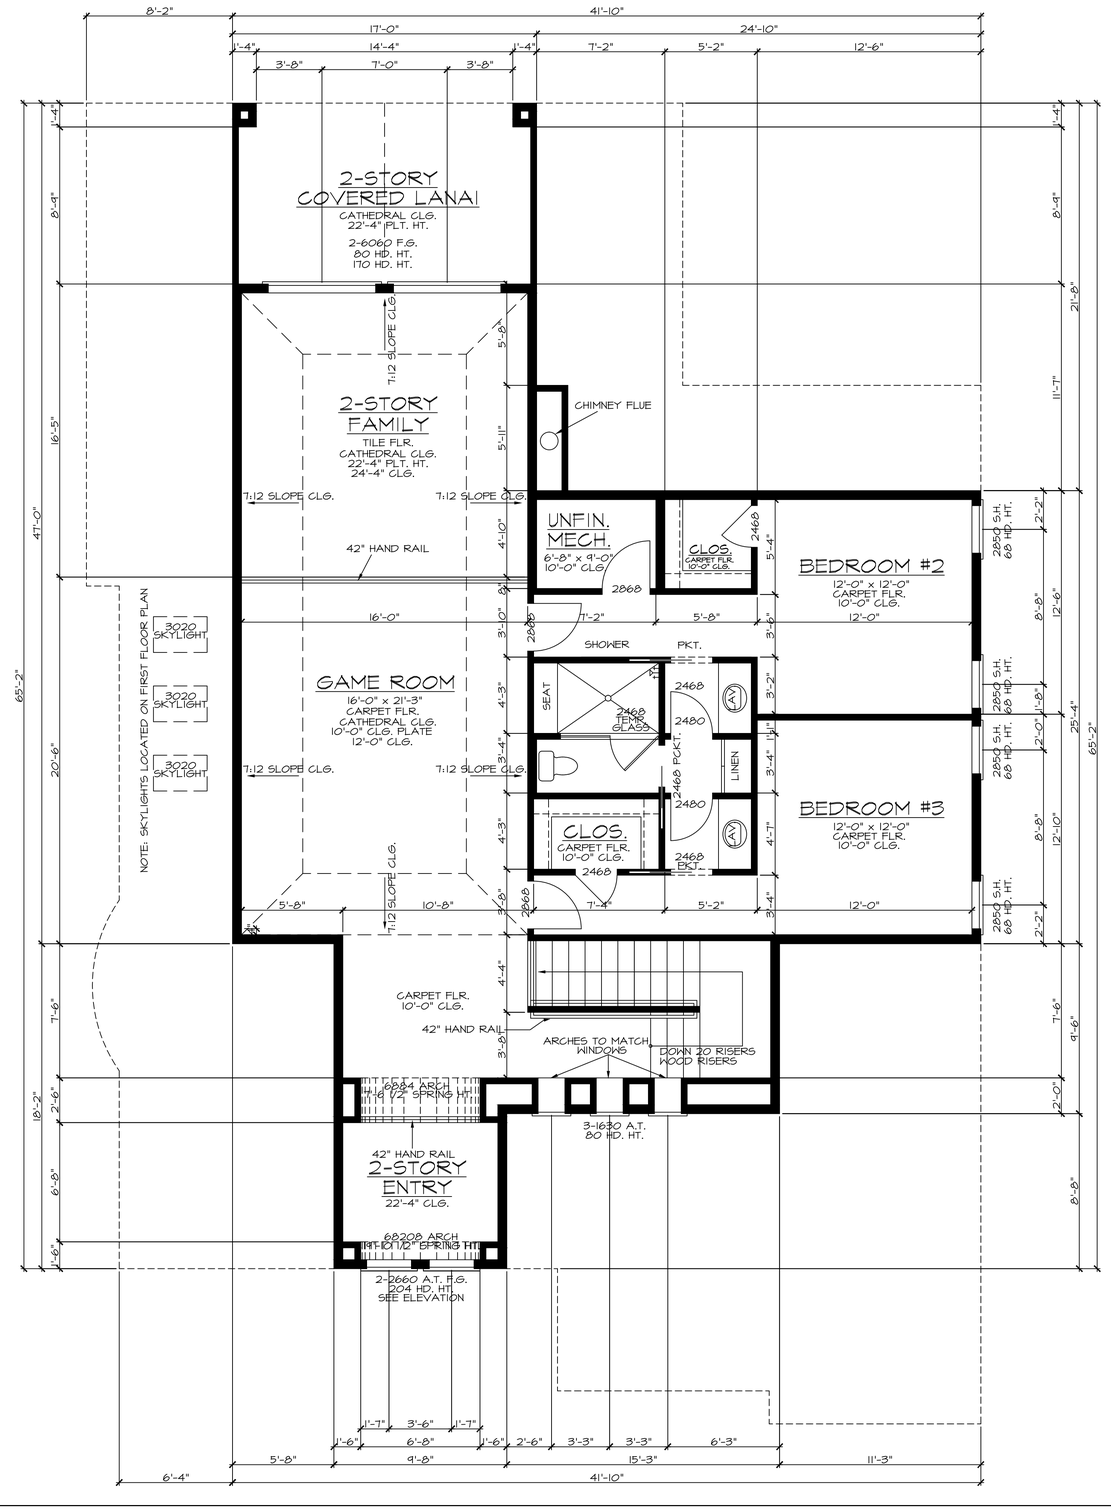

J. WILBOIS
DESIGNER/BUILDER

10648 FM 1097 W.
WILLIS, TX. 77318
(936)242-7184

COPYRIGHT WARNING
© J. WILBOIS COPYRIGHTED PLANS MAY ONLY BE UTILIZED BY AGENTS AUTHORIZED BY JOHN A. WILBOIS. THESE PLANS ARE PROTECTED UNDER THE U.S. COPYRIGHT LAWS FOR ORIGINAL WORKS OF ARCHITECTURE. ANY UNAUTHORIZED USE OF THESE PLANS MAY RESULT IN CIVIL AND CRIMINAL INFRINGEMENTS AND PROVIDES FOR SPECIFIC STATUTORY DAMAGES, BOTH CIVIL AND CRIMINAL. FOR MORE INFORMATION CONTACT J. WILBOIS, 10648 FM 1097 W. WILLIS, TX. 77318 OR CALL (936)242-7184

THESE PLANS AND SPECIFICATIONS ARE INITIAL PLANS AND HAVE NOT BEEN REVISED TO REFLECT AS-BUILT CONDITIONS. THEY ARE NOT GUARANTEED TO BE FREE FROM ERRORS, OMISSIONS, OR FLAWS AND MAY BE SUBJECT TO CHANGE. THEY ARE NOT INTENDED FOR INFORMATION PURPOSES ONLY AND SHALL NOT BE RELIED UPON BY ANY PERSON, FIRM OR CORPORATION FOR CONSTRUCTION, BIDDING, PERMITTING, OR IMPROVEMENTS WHICH ARE NOT REFLECTED IN THESE DRAWINGS. THESE PLANS AND SPECIFICATIONS ARE PROVIDED "AS IS" AND WITHOUT WARRANTY OF ANY KIND, EXPRESS OR IMPLIED, INCLUDING BUT NOT LIMITED TO IMPLIED WARRANTIES OF MERCHANTABILITY OR FITNESS FOR A PARTICULAR PURPOSE. J. WILBOIS DISCLAIMS ALL WARRANTIES, EXPRESS OR IMPLIED, REGARDING THE PLANS AND SPECIFICATIONS, INCLUDING, BUT NOT LIMITED TO, ANY IMPLIED WARRANTIES OF MERCHANTABILITY OR FITNESS FOR A PARTICULAR PURPOSE. IN NO EVENT SHALL J. WILBOIS BE LIABLE FOR ANY DAMAGES ARISING OUT OF OR IN CONNECTION WITH THE USE OF THESE PLANS AND SPECIFICATIONS, INCLUDING BUT NOT LIMITED TO DIRECT, INDIRECT, INCIDENTAL, PUNITIVE, OR CONSEQUENTIAL DAMAGES. THIS DISCLAIMER APPLIES TO ANY ERRORS, OMISSIONS, OR FLAWS IN THE PLANS AND SPECIFICATIONS, WHETHER OR NOT J. WILBOIS HAS BEEN ADVISED OF THE POSSIBILITY OF SUCH DAMAGES. BY USING THESE PLANS AND SPECIFICATIONS, YOU AGREE TO INDEMNIFY AND HOLD HARMLESS J. WILBOIS FROM ANY AND ALL CLAIMS, LOSSES, DAMAGES, LIABILITIES, AND EXPENSES ARISING OUT OF OR IN CONNECTION WITH YOUR USE OF THESE PLANS AND SPECIFICATIONS. YOU ACKNOWLEDGE THAT YOU HAVE READ AND UNDERSTAND THIS DISCLAIMER AND AGREE TO BE BOUND BY ITS TERMS AND CONDITIONS. IF YOU DO NOT AGREE TO THESE TERMS AND CONDITIONS, YOU SHOULD NOT USE THESE PLANS AND SPECIFICATIONS.

A CUSTOM RESIDENCE FOR:

25322 OAK VILLA DR.
SPRING, TEXAS 77389

REVISIONS	10-29-2018
DATE	10-15-2018
BY	C.W.
FILE	2018-32.DWG
JOB	2018-32
SHEET	3 OF 11