PAVILION BUILDERS
LOT 16, BLOCK 7, OF GLENMORE FOREST SUB.

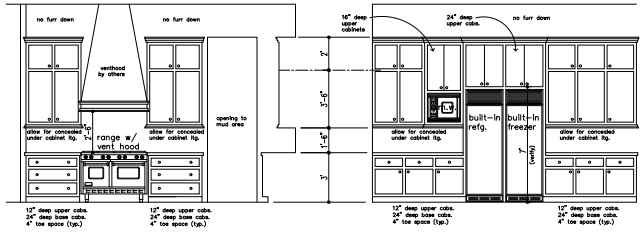

kitchen

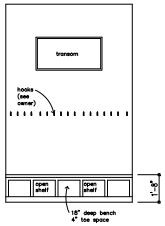

mud area

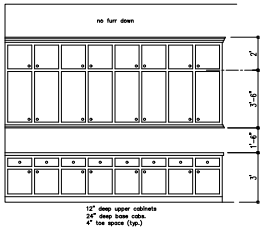

2 car garage

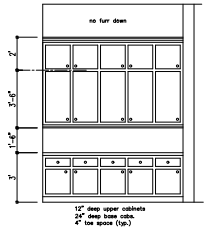

dining

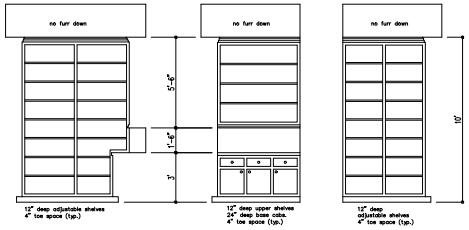

pantry

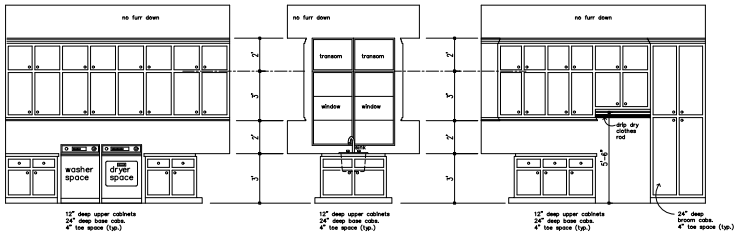

utility

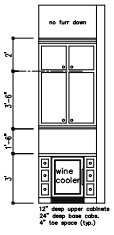

wine grotto

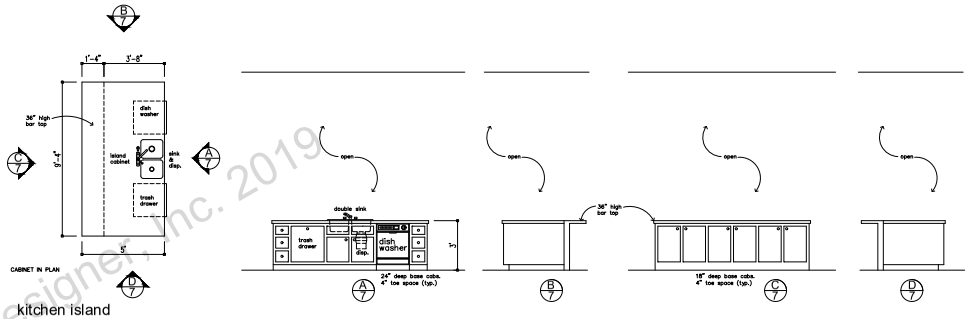

kitchen island

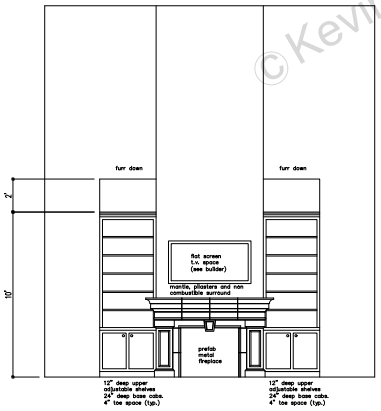

great room

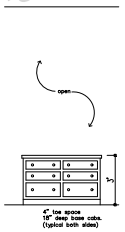

wardrobe

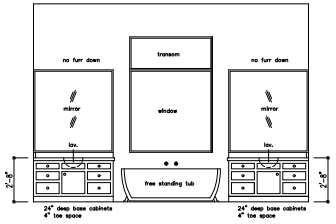

master bath

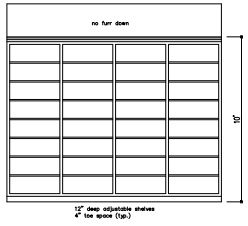

study

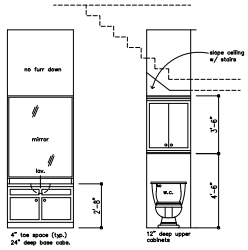

powder

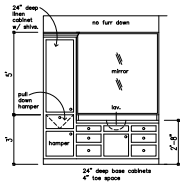

bath 2

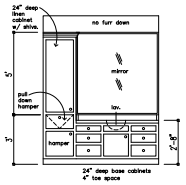

bath 3

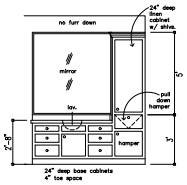

bath 4

INTERIOR ELEVATIONS

scale: 3/8" = 1'-0"

REPRODUCTION RESTRICTIONS: This set of drawings for a custom designed home is the copyrighted property of KEVIN YOUNG DESIGNERS, INC. These drawings are not to be reproduced by anyone by any method, to include tracing, xeroxing, blueprinting, photography, redrawing or any other means without the written consent of the designer. These drawings may not be used for repeat construction and may not be knowingly furnished to others for such purposes. These drawings have been prepared by the designer as an independent contractor and not as an employee of the client. All original drawings that have been prepared by the designer will remain in the designer's office.

KEVIN YOUNG DESIGNERS, INC.
1 Lake Chase
Horseshoe Bay, Texas 78657
715-598-1195
Website: www.kyd.com • email: kyoung@kyd.com

7 of 7
Plan Number: 4908
Drawn By: JC
Date: 10/1/19

© Kevin Young Designers, Inc. 2019