STONECREEK ESTATES SEC. 3

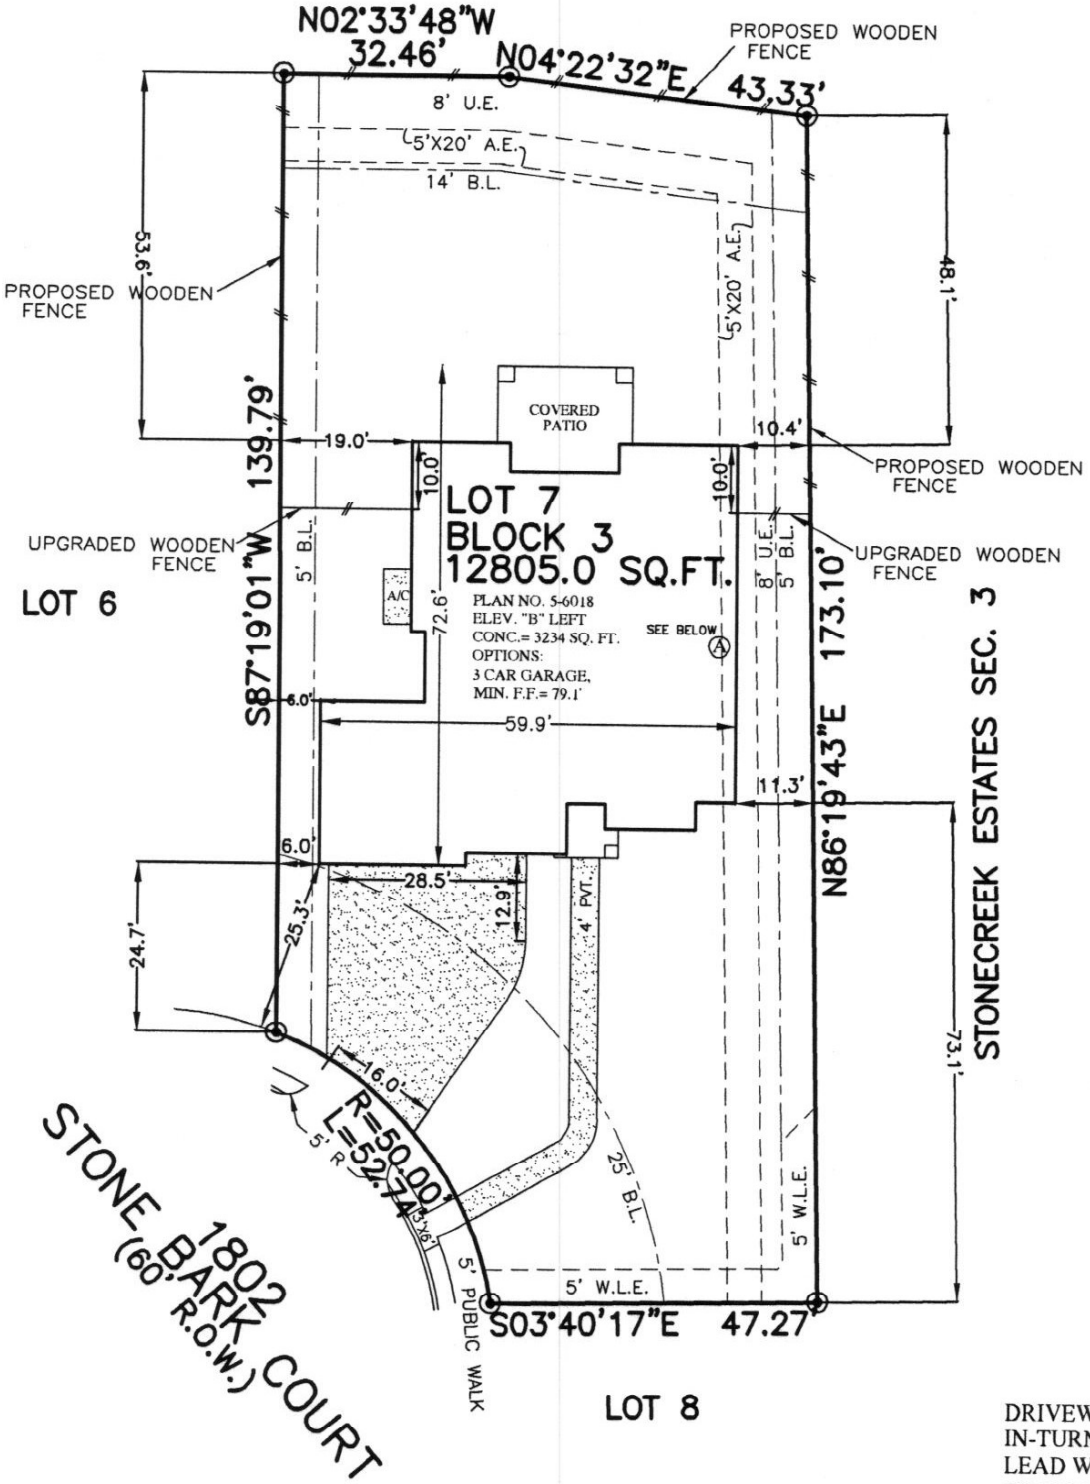

(A) PLAN # 5-6018 WILL NOT ENCROACH INTO THE 5'X20' AERIAL ESM'T.

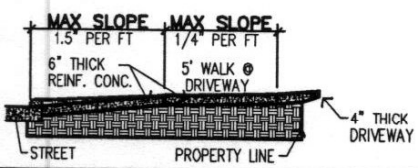

PLOT PLAN

SCALE: 1" = 30'

DRIVEWAY	868 SQ. FT.
IN-TURN	137 SQ. FT.
LEAD WALK	244 SQ. FT.
CITY WALK	178 SQ. FT.
PATIO	0 SQ. FT.
FLATWORK	1427 SQ. FT.
FRONT SOD	495 SQ. YD.
REAR SOD	447 SQ. YD.
UPGRADED FENCE LINE	29.55 LIN. FT.
FENCE LINE	197.67 LIN. FT.
IMPERVIOUS LOT COVERAGE	34.19 %

NOTES:
1. ALL BEARINGS SHOWN HEREON ARE BASED ON THE RECORDED PLAT.
2. SURVEYOR HAS NOT ABSTRACTED THE SUBJECT PROPERTY