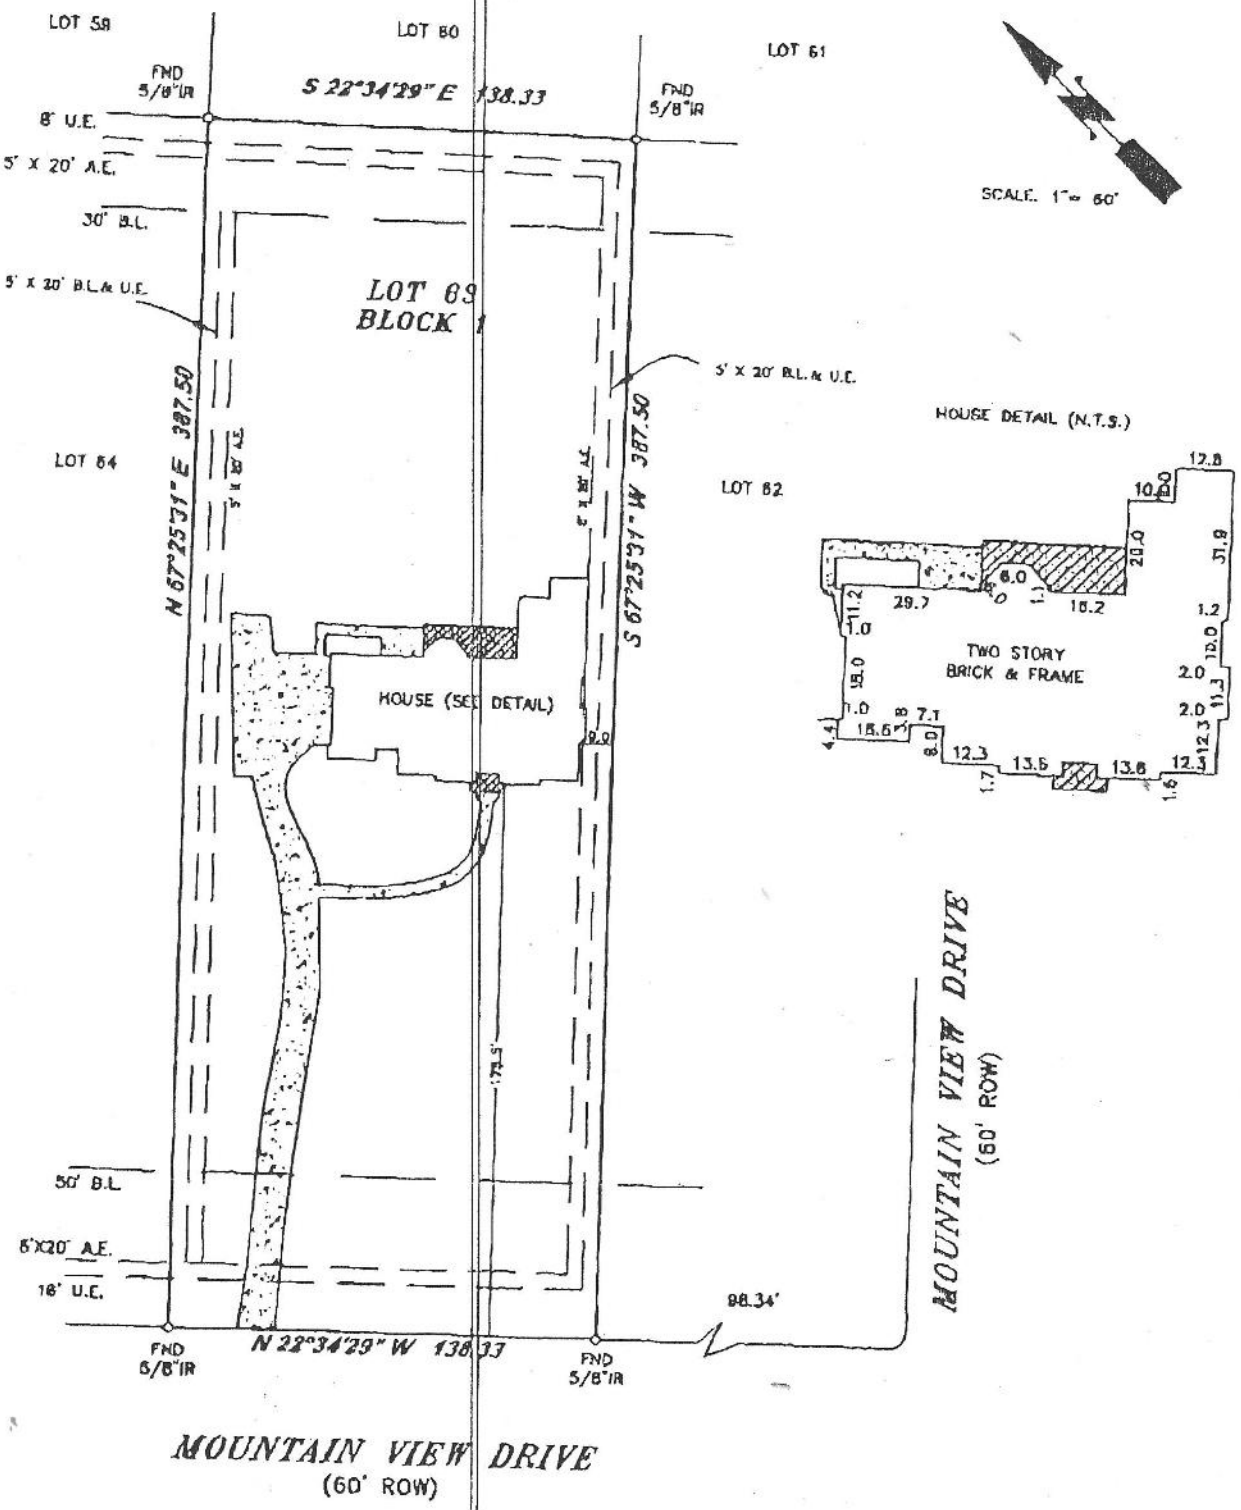

NOTE: HOUSE DOES NOT INTRUDE 5' X 20' A.E.

Any improvements shown hereon are not to be used to reestablish property lines. Bearings based on recorded plat. Flood zone determined by graphic plotting only. Inherent inaccuracies in FEMA panels preclude surveyors from making an accurate determination of flood boundaries.

GF NO.: 00030647

LOT:	BLOCK:	SECTION:	SUBDIVISION:
63	1		THE CLIFFS AT SOUTH SHORE

RECORDATION:	COUNTY:	STATE:	SURVEY:
CAB. I, SHT. 94 M.R.M.C.	MONTGOMERY	TEXAS	

LENDER: LAKEVIEW MORTGAGE

TITLE CO.: FIRST SURETY TITLE

This lot DOES NOT appear to lie in the 100 year flood plain and appears to be in ZONE X as mapped by the Federal Insurance Administration designated Flood Hazard Area by Community Panel No. 480483 0195F dated 12-13-89

PURCHASER: DONALD M. LEIGH AND WIFE, CORINA M. LEIGH

ADDRESS: 720 MOUNTAIN VIEW DRIVE, MONTGOMERY, TEXAS

JOB NO. 0003176

I hereby certify to the Title Insurance Company