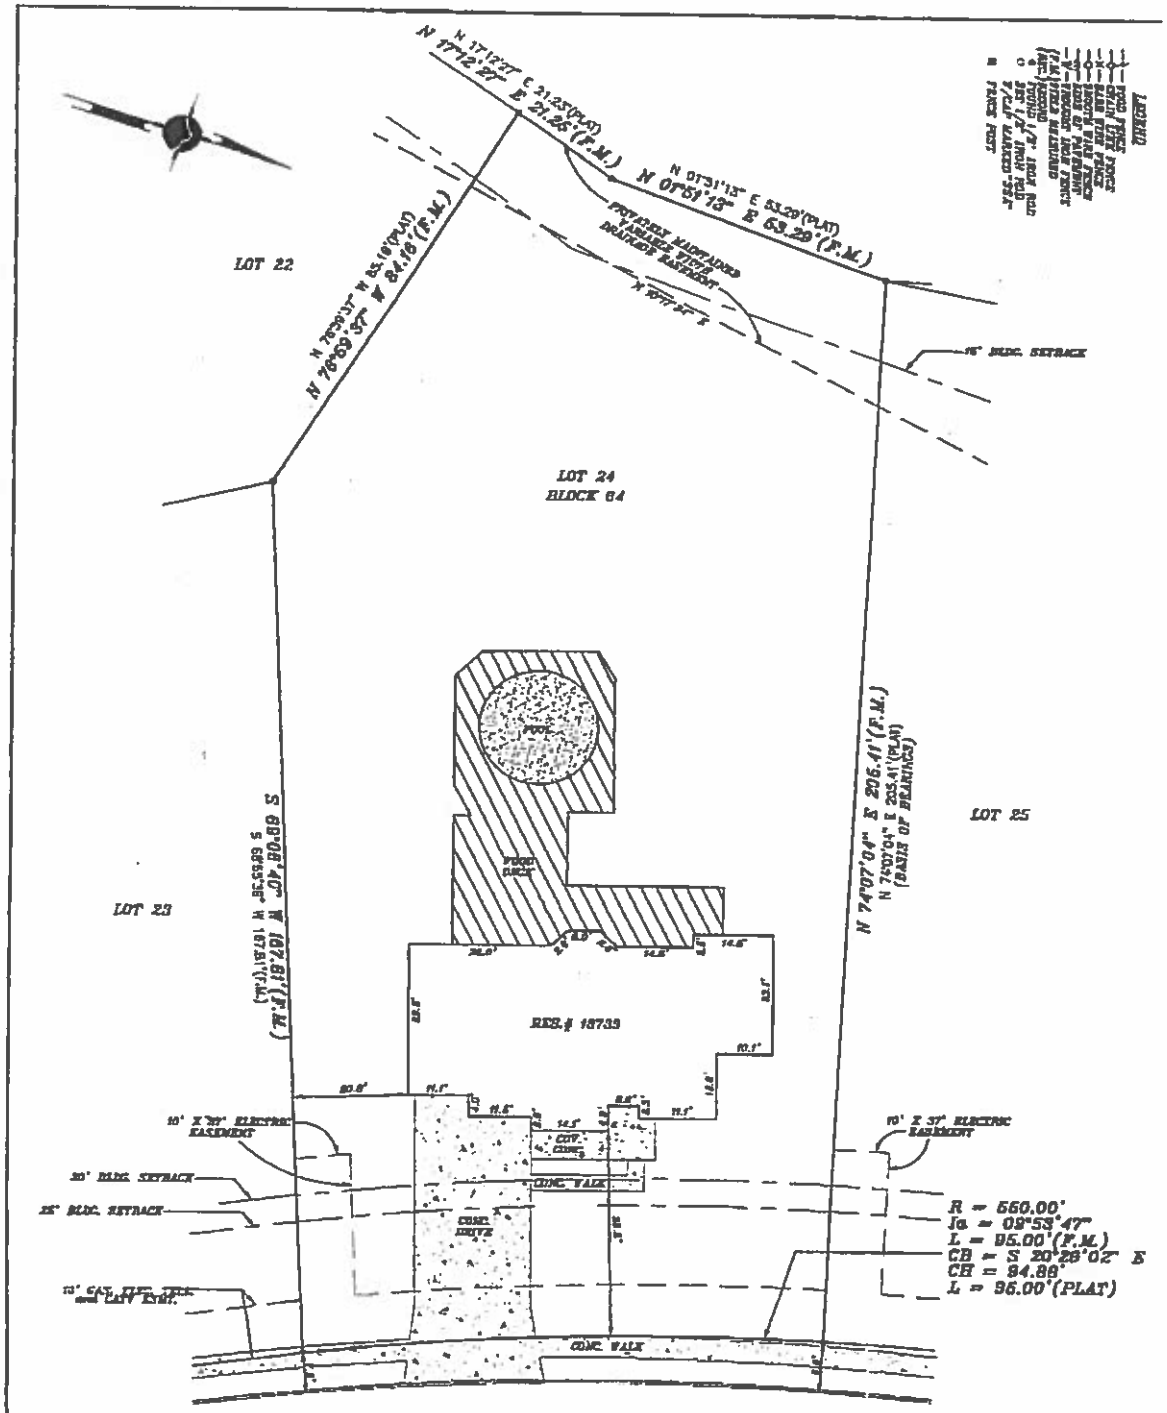

NOTES:
1.) ALL OTHER SETBACKS AND EASEMENTS ARE PER PLAT
2.) THE SURVEYOR HAS NOT ABSTRACTED THE SUBJECT PROPERTY.
3.) THIS SURVEY IS CERTIFIED FOR THIS TRANSACTION ONLY.
4.) SURVEY HA IDEN NOT MADE OR WARRANT ANY FLOOD ZONE DETERMINATION

25' FRONT, 15' REAR BLDG. SETBACK PER VOLUME 6901, PAGE 908, VOL.6967, PG.887 SUBJECT TO VOL.6505, PAGE 1374; R.P.R.

LOT 24 BLOCK NO. 64 B.C.R. — ADDITION OR SUBDIVISION GLYMPA
UNIT 13A PHASE — VOLUME 6933 PAGE 120 DEED AND PLAT RECORDS OF BEXAR COUNTY, TEXAS
REFERENCE NAME JOHN AND JOANNE HARDY STREET ADDRESS 13738 CORINTH
CITY OF SAN ANTONIO COUNTY OF BEXAR STATE OF TEXAS

COPYRIGHT 2002, SURVEY SA, LP. ALL RIGHTS RESERVED.

NO.	REVISION	DATE

SURVEY SA
5730 NORTHWEST PARKWAY, SUITE 500
SAN ANTONIO, TEXAS 78240
PHONE: (210) 877-1446 FAX: (210) 877-1012

TITLE CO.: ALAMO TITLE CO
OFF: 02-00002000
SCALE: 1" = 20'
DATE: 6/9/02
SURVEYED BY: RGY
DRAWN BY: D.CLARK
SHEET: 1 OF 1

STATE OF TEXAS
REGISTERED
KEITH A. JIMENEZ
4329
PROFESSIONAL
LAND SURVEYOR

Keith A. Jimenez 9/6/02

REGISTERED PROFESSIONAL LAND SURVEYOR

I DO HEREBY CERTIFY THAT THIS SURVEY WAS THIS DAY MADE ON THE GROUND UNDER MY SUPERVISION OF THE PROPERTY LEGALLY DESCRIBED HEREIN FOR THE ATTACHED SPEED AND IS CORRECT AND THERE ARE NO VISIBLE ENCROACHMENTS UNLESS SHOWN.

[illegible]