dotloop signature verification: dtlp.us/ijyv-xCe3-3EOf

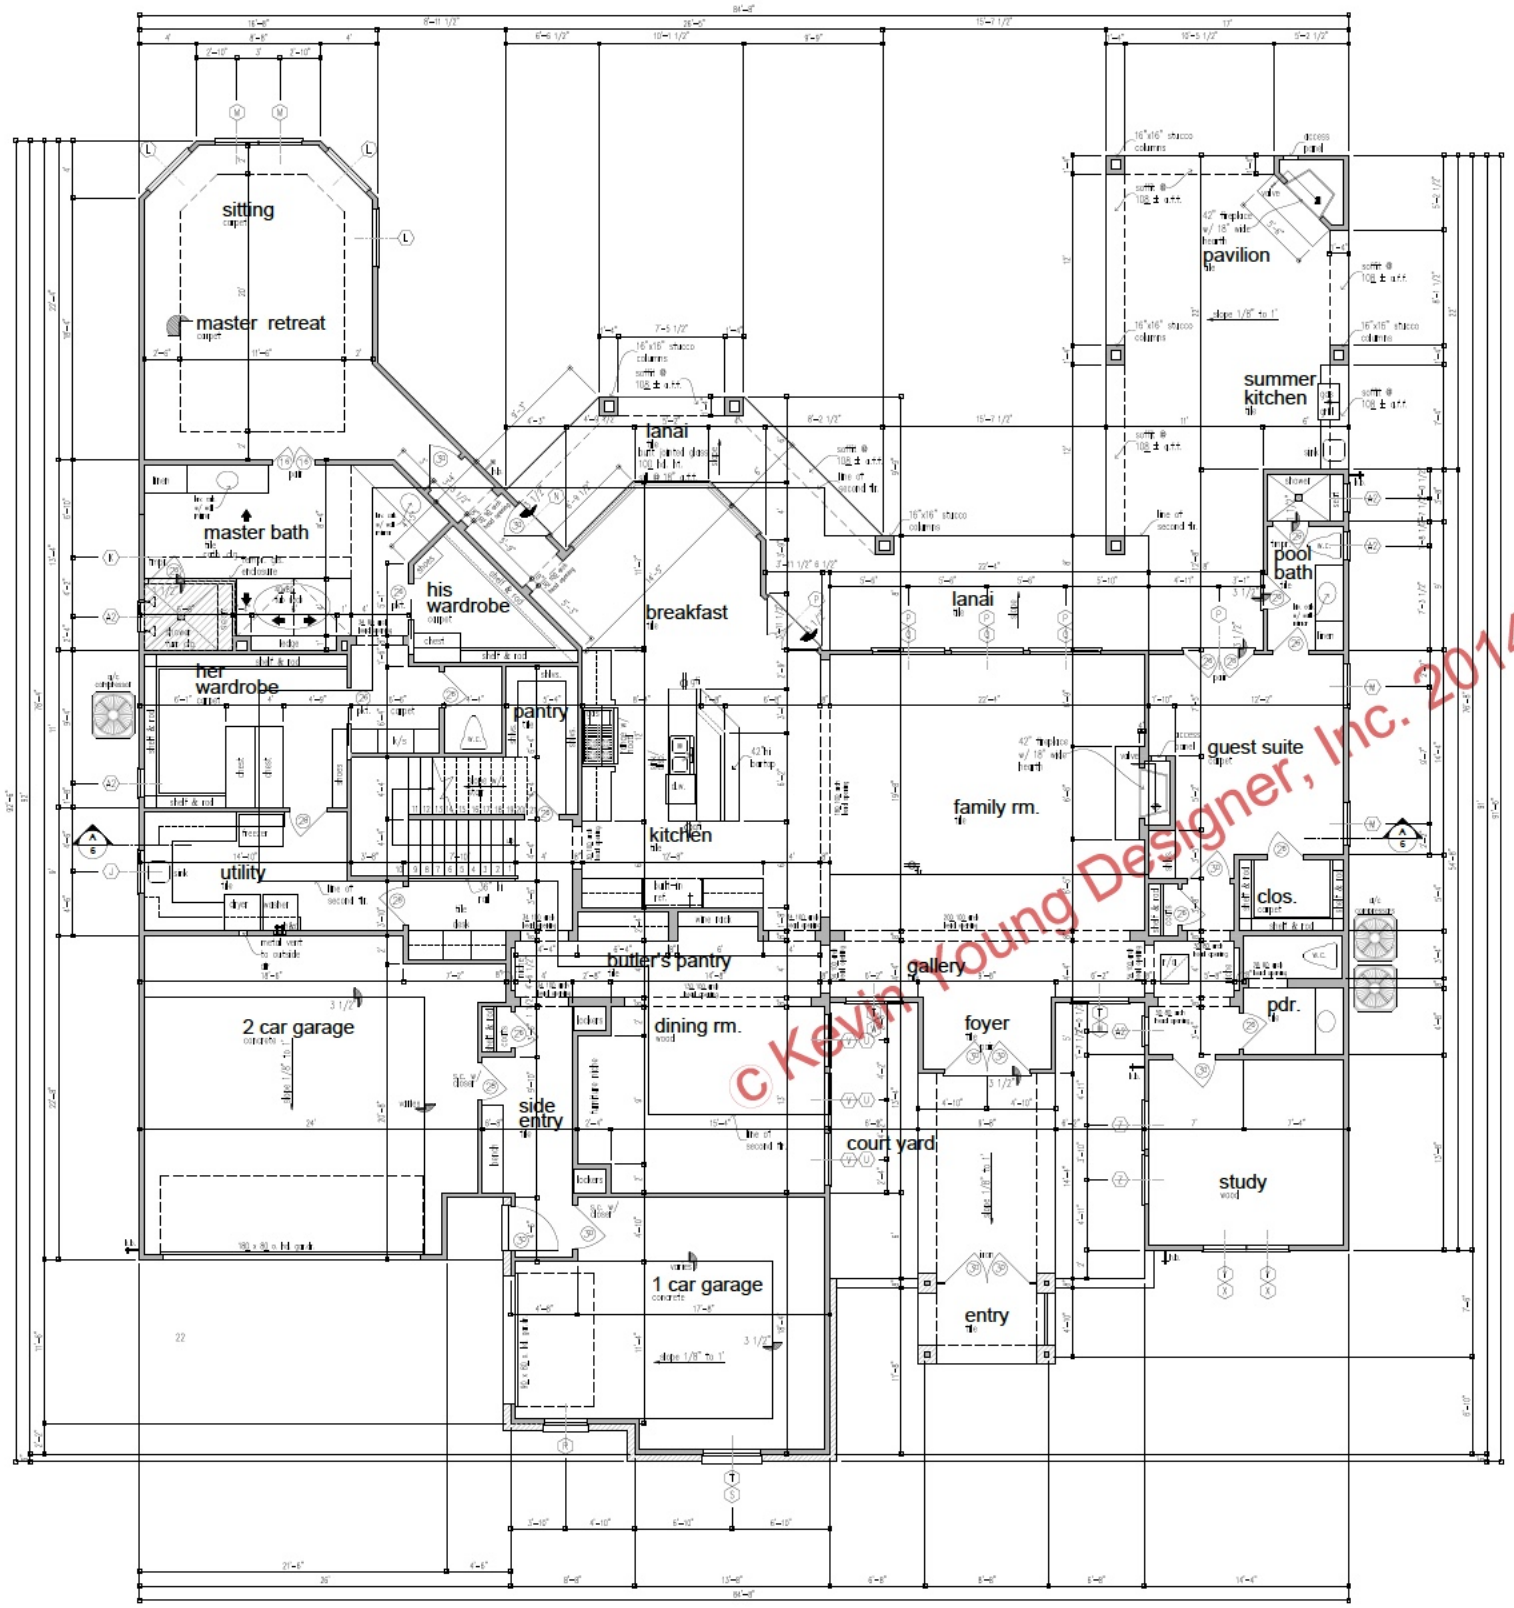

© Kevin Young Designer, Inc. 2014

WINDOW SCHEDULE

MARK	QTY.	SAFETY GLASS	WINDOW DESCRIPTION	HEAD HEIGHT
A1	1	•	2020 FC	6'-8"
A2	5	•		8'-0"
B	2	•	2650 SH MULLED	6'-8"
C	1	•	4016 FC	6'-8"
E	2	•	3050 SH	6'-8"
F	2	•	5050 FC	6'-8"
G	3	•	4016 FC/TIL	6'-8"
H	1	•	3050 FC/TIL SH/TIL	8'-0"
J	1	•	3040 SH	8'-0"
K	1	•	60 CIRCLE TOP	12'-0"
L	3	•	4060 SH	8'-0"
M	4	•	3060 SH	8'-0"
N	1	•	3020 FC MULLED	10'-0"
P	5	•	5020 FC MULLED	10'-0"
Q	3	•	5060 FC	8'-0"
R	1	•	3068 FC/TIL ARCH HEAD	8'-0"
S	1	•	4020 TIL ARCH HEAD MULLED	10'-0"
T	3	•	4068 FC/TIL	8'-0"
U	3	•	3820 TIL MULLED	10'-0"
V	3	•	3868 FC/TIL	8'-0"
W	2	•	4020 TIL MULLED	10'-0"
X	2	•	3020 TIL ARCH HEAD MULLED	10'-0"
Y	2	•	3068 FC/TIL	8'-0"
Z	2	•	3468 FC/TIL	8'-0"
α	1	•	4046 FC/TIL ARCH HEAD	8'-0"

unless noted otherwise

floor plans

F1 First Floor (nominal heights) 9'-0" to 10'-0" ceiling heights, 8'-0" header heights:
8'-0" minimum door heights (1 3/8" thick solid core);
8'-0" minimum door heights (1 3/4" thick solid core);
8'-0" minimum header heights.

F14 Second Floor (nominal heights) 8'-0" ceiling heights, 8'-0" header heights:
8'-0" minimum door heights (1 3/8" thick solid core);
8'-0" minimum door heights (1 3/4" thick solid core);
8'-0" minimum header heights.

F2 Interior and exterior wall studs are nominal size studs unless shown otherwise.

F3 All single-hung or sliding doors shall be minimum nominal size 24" wide x 78" in height.

F4 All single-hung or sliding doors shall be minimum nominal size 24" wide x 78" in height.

F5 Walls and ceilings shall be 1/2" ACT-GB gypsum wallboard, unless noted ... Installation shall be in accordance with "Minimum Standard ... Notice for the application and finishing of Gypsum Wallboard" and UBC 4903.5.

F6 Exterior sheathed or unsheathed wall and ceilings of attached ... gypsum with 5/8" type "X" fire-rated gypsum board.

F7 Roof between attached garage and the dwelling shall be minimum 1 3/8" solid core wood and self-closing or be 20 minute fire-rated assembly.

F8 Acceptable Smoke Detectors for attics of family and living areas shall:

F9 All balcony guardrails shall comply with the International Residential Code section R312 and shall have a guardrail or railing not less than 36 inches above the floor and provides a vertical clear opening of 5.7 square feet with provision for a minimum 24 inches high and 20 inches wide opening for emergency escape.

F10 Stairways shall comply with the International Code Sections 310.3.4 and 310.3 as follows:
(a) Stairways shall have at least one handrail and handrails shall be installed on at least one side of stairs. Handrails shall be continuous the full length of the stairs, and shall measure not less than 34 inches nor more than 38 inches, and shall have handrails shall be 1½ inches height above nose of tread shall be minimum 31 inches and maximum 38 inches, but supporting portion of the handrail shall have a clearance of 1½ inches minimum to 2½ inches maximum. Ends of the handrail shall be either returned to a wall or terminate in newel posts or safety terminals. Edges of handrails shall have a minimum radius of 1/8 inch. Handrails projecting from a wall shall have a space not less than 1½ inches between the wall and the handrail. (b) Guardrails and handrails shall comply with the "Minimum standards for Handrail Design" (Dept. of HUD, Dec. 1979). (c) Exterior stairs and ramps shall be provided with a minimum of one handrail and one guardrail. (d) Exterior stairways shall be provided with a minimum of one handrail and one guardrail. (e) Stairways or ramps and decks shall not extend into the required front yard setback or into any required side yard setback. (f) Stairways or ramps and decks shall not extend into the required rear yard setback. 