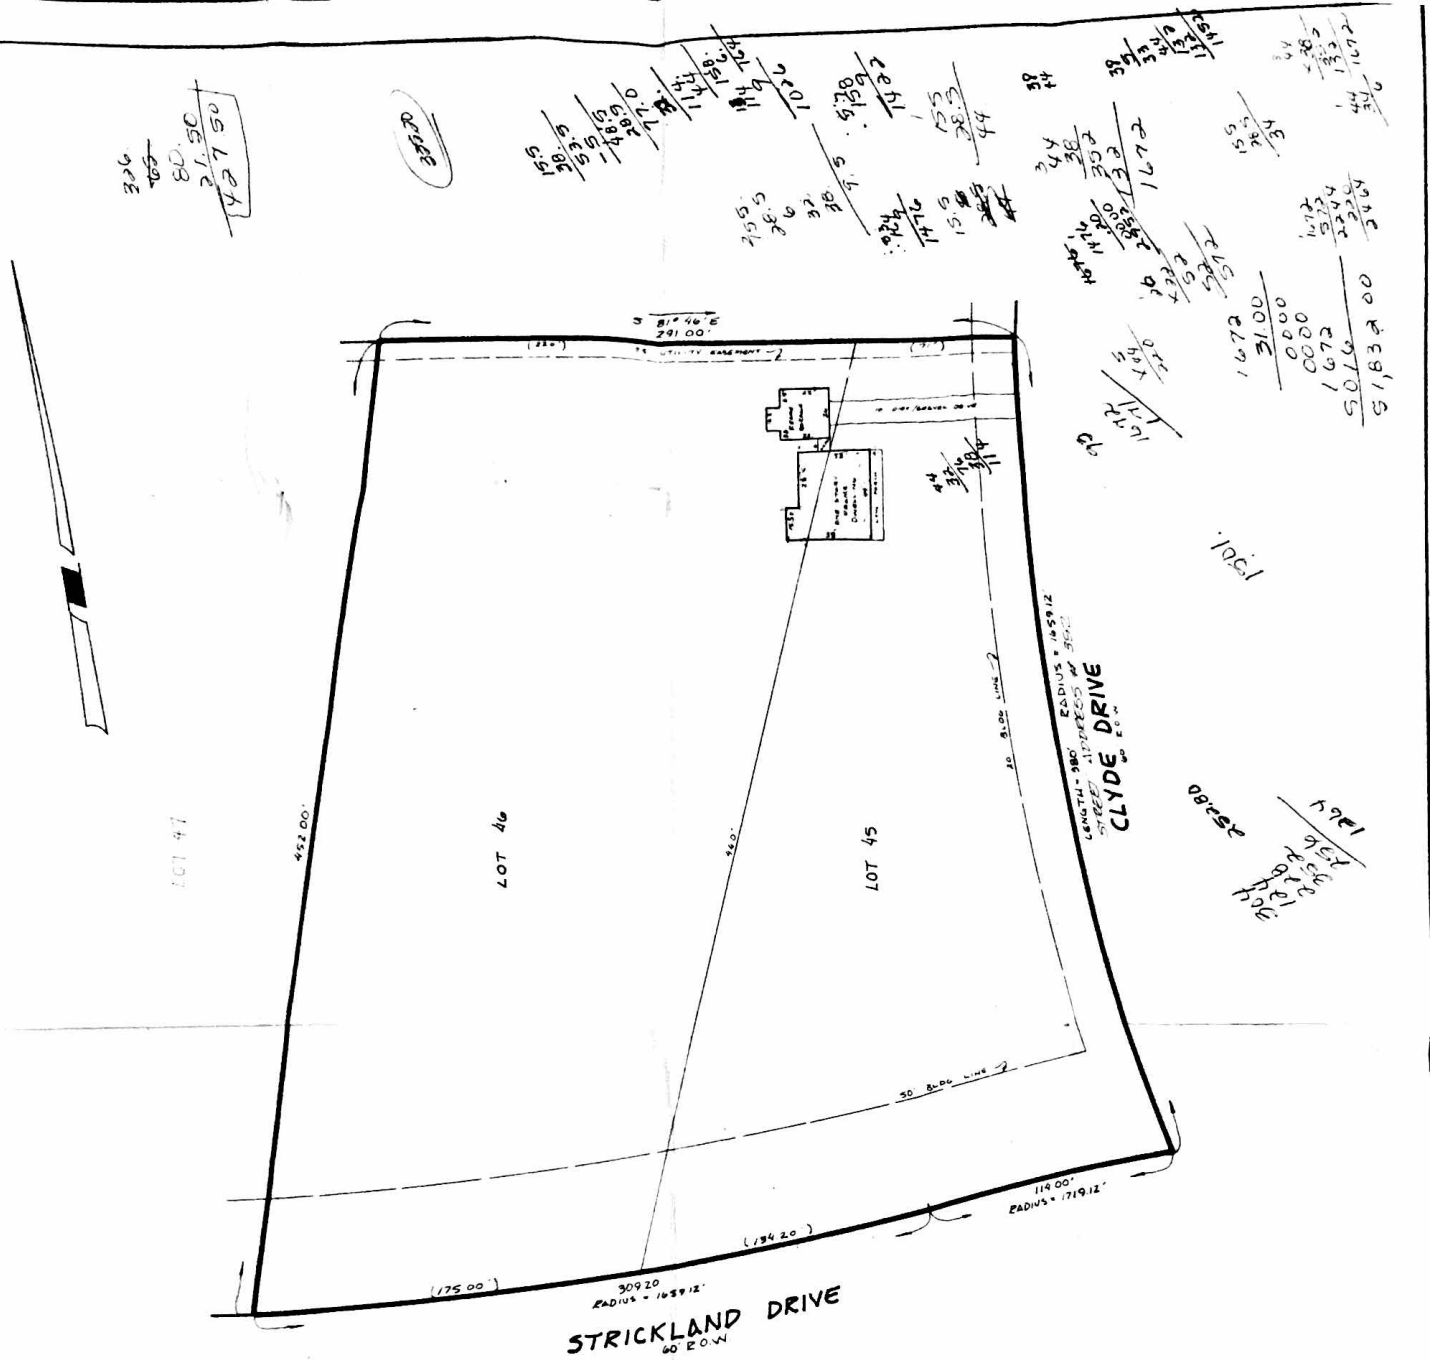

NOTE THIS PROPERTY DOES NOT LIE WITHIN THE 100 YEAR FLOOD PLAIN ESTABLISHED IN 1978 BY THE U.S. DEPT OF THE INTERIOR GEOLOGICA

GF 95299
SURVEY PLAT FOR
RONNIE L STANFIELD
OF LOTS 45 & 46 BLK 3
IN POST OAK ESTATES
SEC 1 VOL 5 PAGE 199
M.C.M.R. MONTGOMERY
COUNTY TEXAS
SCALE 1" = 40'
UPDATE JULY 6, 1979

I, JOHN G THOMAS, HEREBY CERTIFY THAT THIS PLAT REPRESENTS AN ACTUAL SURVEY MADE ON THE GROUND UNDER MY SUPERVISION ON MAY 24 1979 AND THAT AT THE TIME OF THE SURVEY, THE FACTS AS SHOWN WERE TRUE AND CORRECT AND THAT THERE WERE NO ENCROACHMENTS EXCEPT AS SHOWN DO NOT USE FOR CONSTRUCTION PURPOSES UNLESS STAKED

John G Thomas

JOHN G THOMAS
REGISTERED SURVEYOR # 1494

JOHN G THOMAS & ASSOCIATES
14637 PEBBLE BEND
HOUSTON, TEXAS 77068
PHONE 440-7730

POST OAK ESTATES