JOHN G. THOMAS AND ASSOCIATES, INC.
REGISTERED SURVEYORS
FM 1960 West
Houston, Texas 77068
PHONE: 713-440-7730
TELEFAX: 713-440-7737

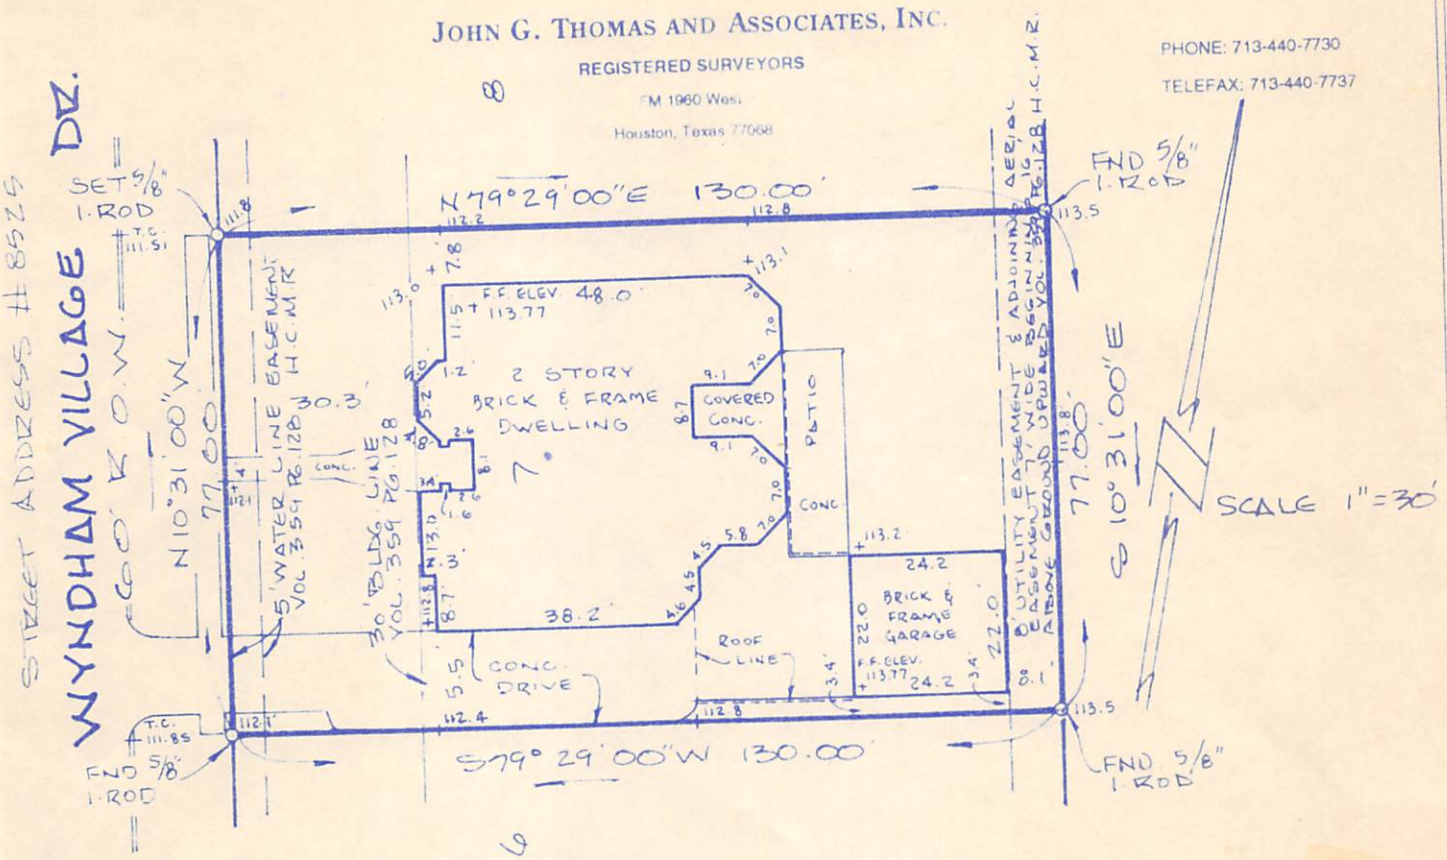

Notes:

1. This property is subject to certain restrictive covenants as set forth in Film Code No. 359128 the Map Records of Harris County, Texas, and by instrument filed for record under C.C.F. No. P877686 of the R.P.R.H.C. Texas

2. This property is subject to the terms, conditions and stipulations of that certain Agreement for Underground Electric Service with Houston Lighting & Power Co. by instrument filed for record under C.C.F. No. P796293 of the R.P.R.H.C., Texas.

3. This property is not in the 100 year flood plain as set forth on F.E.M.A Flood Insurance Rate Map No. 48201C0180 G for Harris County, Texas and Incorporated Areas, dated 9/28/90.

4. This property is subject to zoning ordinances now in force in the City of Jersey Village, Texas.

HERITAGE TITLE COMPANY GF NO. 9652239325

PLAT SHOWING A SURVEY

BEING LOT 7, BLOCK 72
WYNDHAM VILLAGE
VOL. 359, PAGE 128 H.C.M.R.
HARRIS COUNTY, TEXAS
SCALE: 1" = 30'

FOR THE BENEFIT OF:
JERRY W. COLLINS & SANDRA COLLINS

THE STATE OF TEXAS:
COUNTY OF HARRIS ;

I, John G. Thomas, hereby certify that this survey was made on the ground, under my supervision on this 24th day of April, 1996, and that this plat correctly represents the facts found at the time of the survey and that this professional service conforms to the current Texas Society of Professional Surveyors Association standards and specifications for a Category 1:A Condition 2 Survey.

Given under my hand and Seal this 24th day of April 1996

John G. Thomas

JOHN G. THOMAS, Registered Surveyor No. 1494

Job No. 94-12364 F.B. 303 Pg. 18