This property IS NOT located in the 100 year flood plain & is in insurance rate map zone X, as per map 4820IC 0595L dated 9-30-04.

SCALE: 1" = 20'

LEGEND
U.E.–UTILITY EASEMENT
W.L.E.–WATER LINE EASEMENT
B.L.–BUILDING LINE
—//— WOOD FENCE
—o— CHAIN LINK FENCE
—x— BARBED WIRE FENCE
—o— IRON FENCE

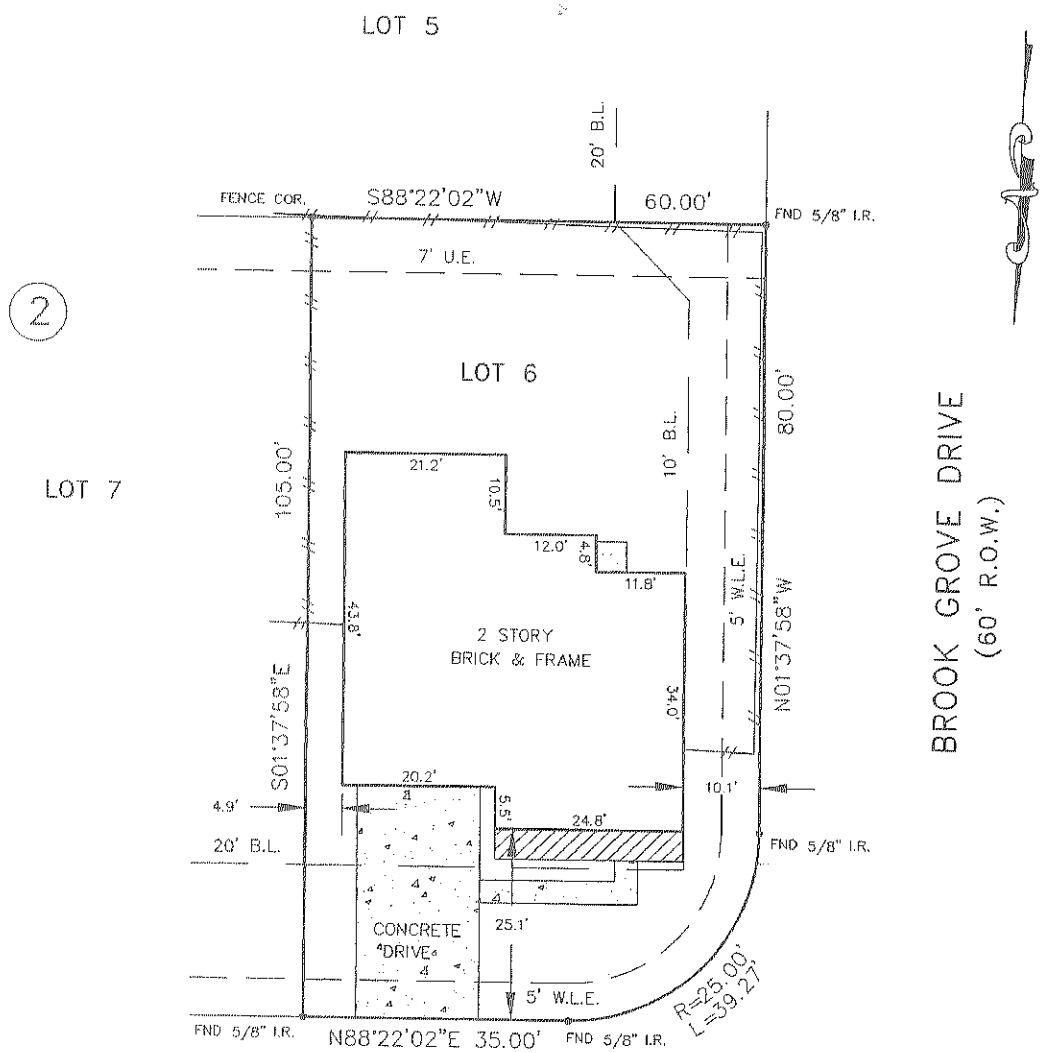

CASTLETON CREEK COURT
(60' R.O.W.)

STATE OF TEXAS REGISTERED MICHAEL D. MORTON 3686 PROFESSIONAL LAND SURVEYOR

Notes:

1.) Basis for Bearings: assumed as platted.
2.) Distances shown are ground distances.
3.) All abstracting done by Title Company.
4.) Survey based on best of evidence found.

I, MICHAEL D. MORTON, A REGISTERED PROFESSIONAL LAND SURVEYOR IN THE STATE OF TEXAS, DO HEREBY CERTIFY THAT THE PLAT HEREON CORRECTLY REPRESENTS THE RESULTS OF AN ACTUAL SURVEY MADE ON THE GROUND UNDER MY DIRECTION AND THAT THERE ARE NO ENCROACHMENTS EXCEPT AS SHOWN.

DATED THIS THE 2 DAY OF May 2005

MICHAEL D. MORTON – R.P.L.S NO.3686

THIS CERTIFICATION IS REVOKED AND THIS SURVEY IS NULL AND VOID IF THIS DOCUMENT IS ALTERED IN ANY MANNER, USED OR RELIED UPON BY ANYONE OTHER THAN THE PARTIES ADDRESSED BELOW, OR DOES NOT BEAR AN ORIGINAL SIGNATURE AND SEAL OF THE SURVEYOR.

LOT(S) 6	BLOCK 2	SUBDIVISION CREEKSTONE			SECTION 5
RECORDATION FILM CODE NO. 391116 H.C.M.R.				COUNTY HARRIS	STATE TEXAS
ADDRESS 22739 CASTLETON CREEK COURT		CITY KATY	ZIP CODE 77450	LENDER MILESTONE MORTGAGE	
PURCHASER HUGO ARENAS & CLARET ARENAS			TITLE COMPANY FIRST AMERICAN TITLE		G.F. NO. 524184-H015
FIELDED BY: PAD	04-29-05	ARROW SURVEYING			JOB NO. 2005-04-223
DRAWN BY: PG	05-02-05	P.O. BOX 410 PEARLAND, TEXAS 77588			
CHECKED BY: WK	05-02-05	(281) 412-2294 FAX(281) 412-2314			REVISION: