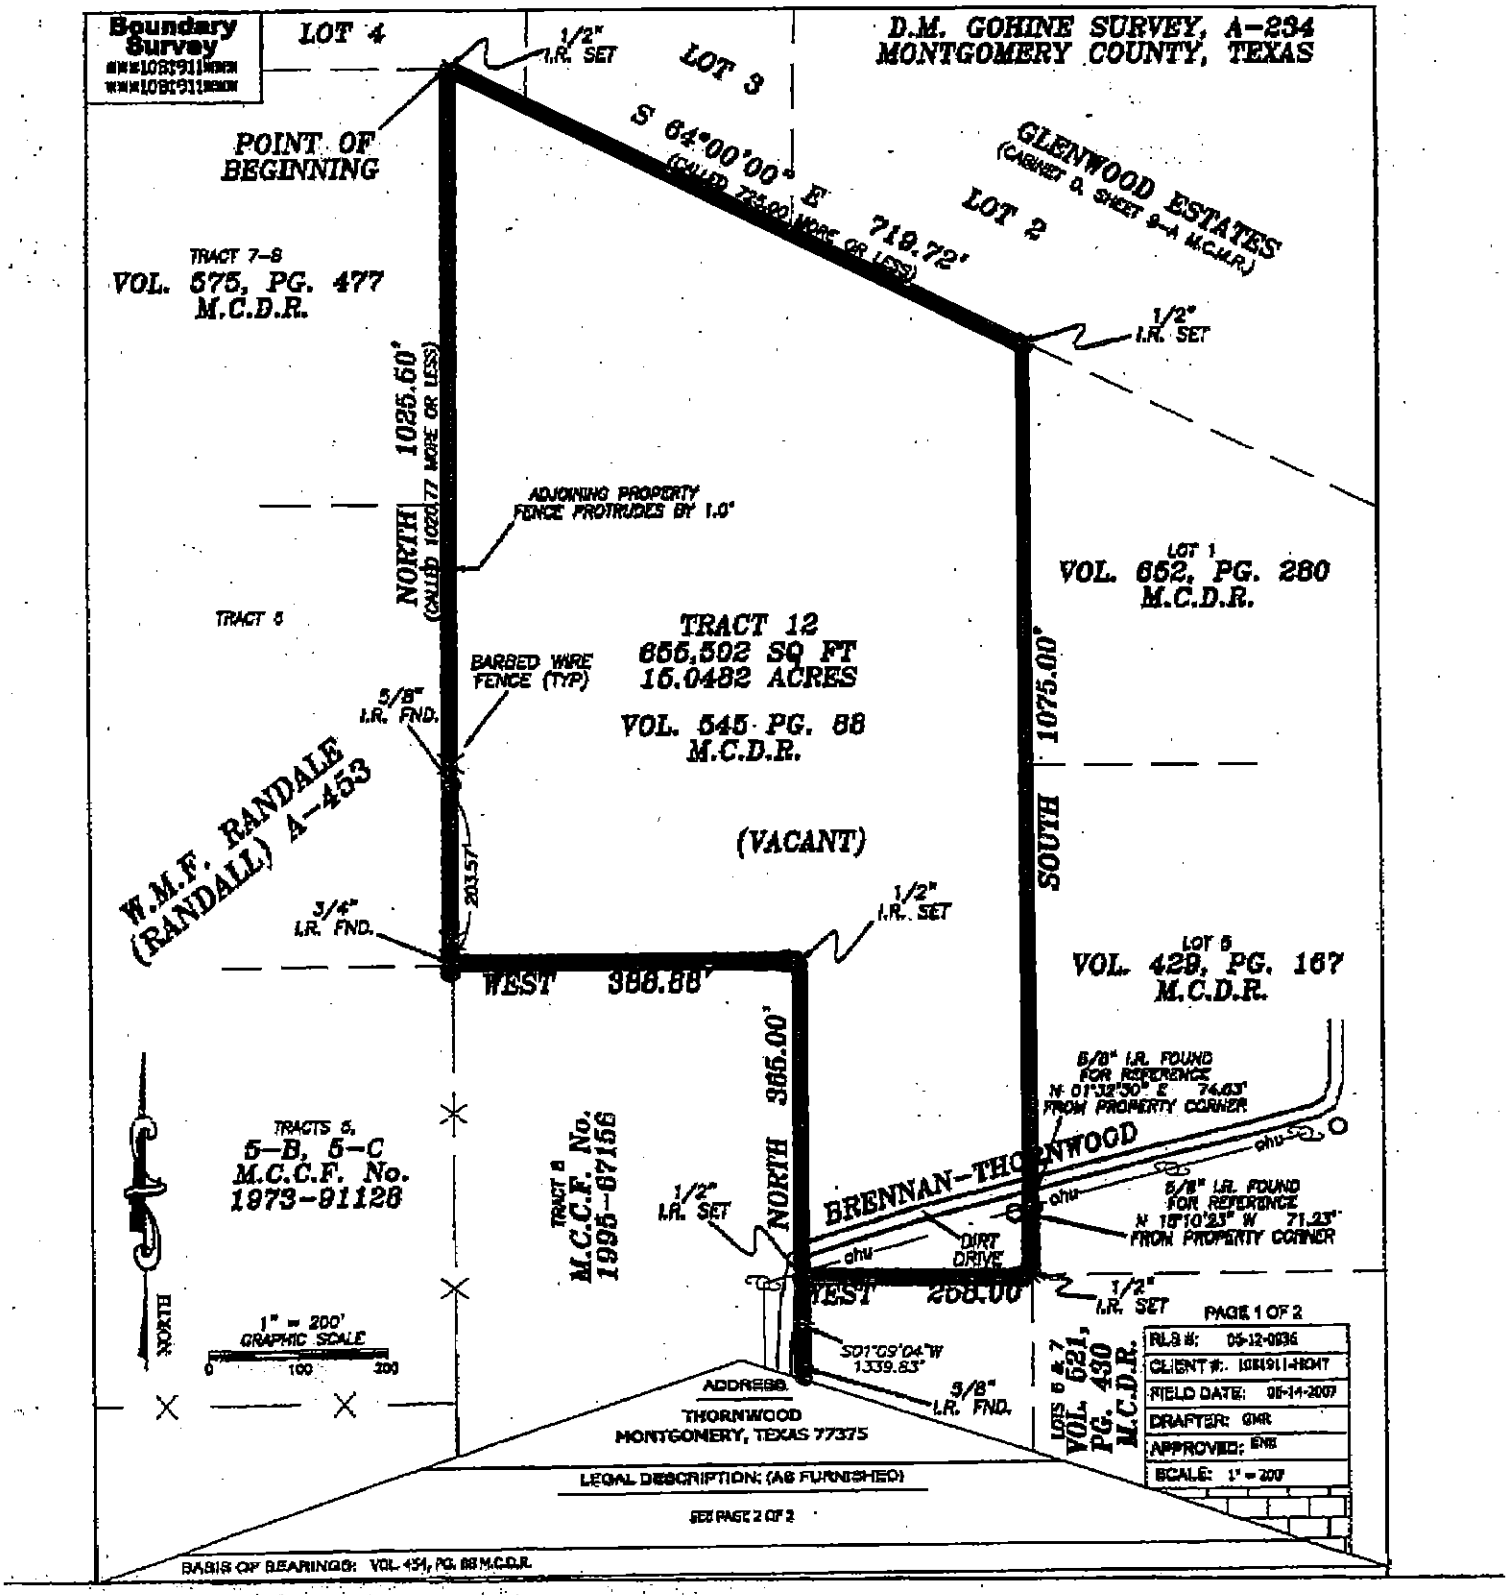
Boundary Survey
LOT 4
1/2" I.R. SET
LOT 3
D.M. GOHINE SURVEY, A-234
MONTGOMERY COUNTY, TEXAS
POINT OF BEGINNING
S 64°00'00" E 719.72'
(CALLED 725.00' MORE OR LESS)
GLENWOOD ESTATES
(CABINET D, SHEET 9-A M.C.M.R.)
LOT 2
TRACT 7-B
VOL. 575, PG. 477
M.C.D.R.
1/2" I.R. SET
NORTH 1025.60'
(CALLED 1020.77' MORE OR LESS)
ADJOINING PROPERTY FENCE PROTRUDES BY 1.0'
LOT 1
VOL. 652, PG. 280
M.C.D.R.
TRACT 8
TRACT 12
555,502 SQ FT
16.0482 ACRES
VOL. 545 PG. 88
M.C.D.R.
BARBED WIRE FENCE (TYP)
5/8" I.R. FND.
1075.00'
SOUTH
(VACANT)
W.M.F. RANDALE (RANDALL) A-453
203.57'
3/4" I.R. FND.
1/2" I.R. SET
LOT 5
VOL. 429, PG. 167
M.C.D.R.
WEST 386.88'
365.00'
NORTH
5/8" I.R. FOUND FOR REFERENCE N 01°32'50" E 74.63' FROM PROPERTY CORNER
TRACTS 5, 5-B, 5-C
M.C.C.F. No. 1973-91128
TRACT 6
M.C.C.F. No. 1995-67156
1/2" I.R. SET
BRENNAN-THORNWOOD
chu
5/8" I.R. FOUND FOR REFERENCE N 18°10'23" W 71.23' FROM PROPERTY CORNER
DIRT DRIVE
WEST 258.00'
1/2" I.R. SET
PAGE 1 OF 2
RLS #: 05-12-0936
CLIENT #: 108911-HOM7
FIELD DATE: 05-14-2007
DRAFTER: GMR
APPROVED: ENS
SCALE: 1" = 200'
1" = 200' GRAPHIC SCALE
0 100 200
NORTH
S01°09'04"W 1339.83'
5/8" I.R. FND.
LOTS 6 & 7 VOL. 621, PG. 430 M.C.D.R.
ADDRESS:
THORNWOOD
MONTGOMERY, TEXAS 77375
LEGAL DESCRIPTION: (AS FURNISHED)
SEE PAGE 2 OF 2
BASIS OF BEARINGS: VOL. 454, PG. 88 M.C.D.R.