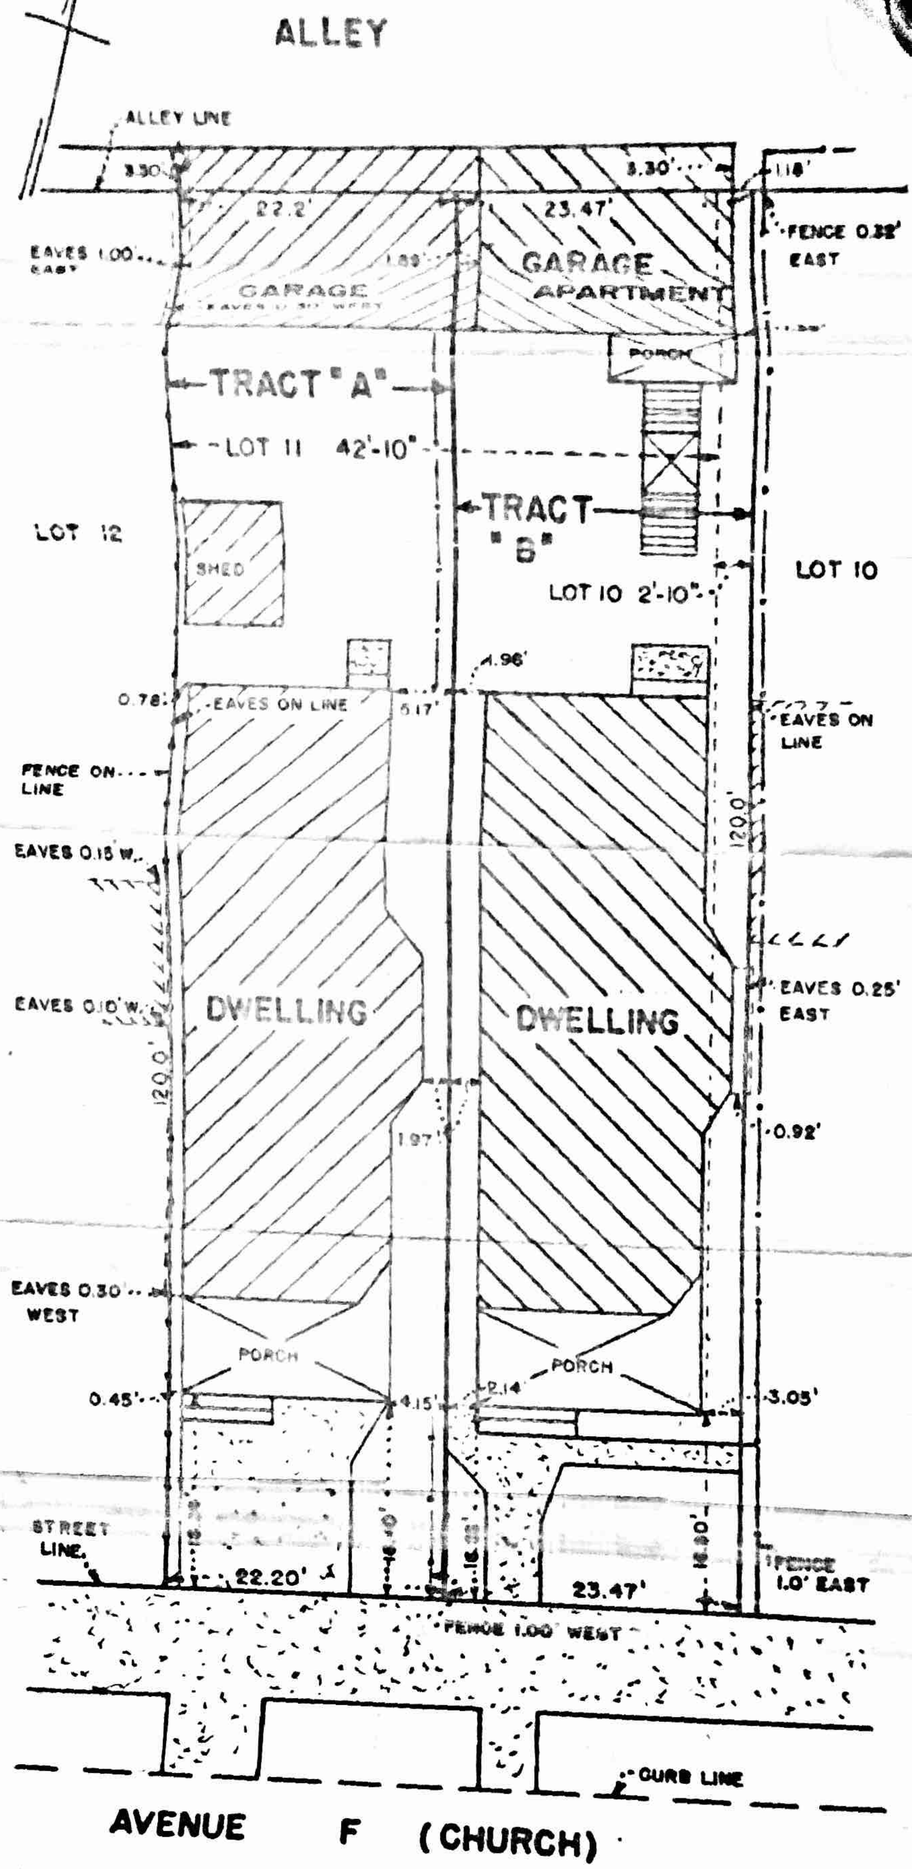

SURVEY OF ALL OF LOT 11 AND THE WEST 2'-10" OF LOT 10, BLOCK 436, CITY AND COUNTY OF GALVESTON, TEXAS.

SURVEY BASED ON MONUMENTS AT THE INTERSECTION OF 15TH AND 17TH STREETS AND AVENUE F (CHURCH).

SCALE: 1"=10'

OCT. 4, 1968

I HEREBY CERTIFY THAT ON THE ABOVE DATE I SURVEYED THE ABOVE DESCRIBED PROPERTY, TOGETHER WITH THE IMPROVEMENTS LOCATED THEREON AND THAT THE ABOVE PLAT TOGETHER WITH DIMENSIONS SHOWN IS CORRECT AND THE ABOVE DATE. EAVE ENCROACHMENTS ARE AS NOTED ABOVE.

Edwin B. Kroh

EDWIN B. KROH
REG. PROF. ENGINEER No. 12984
REG. PUBLIC SURVEYOR No. 1401
48 ADLER CIRCLE, GALVESTON, TEX.
744-5061

NOTE:

TRACT "A" COMPRISES THE WEST 22'-2 3/8" OF LOT 11.
" "B" " " " 2'-10" " " 10 AND THE
EAST 20'-7 5/8" OF LOT 11.