H. & M. ENGINEERING CO. INC.

PHONE: 524-1500

P.O. BOX 980063
HOUSTON, TEXAS 77098-0063

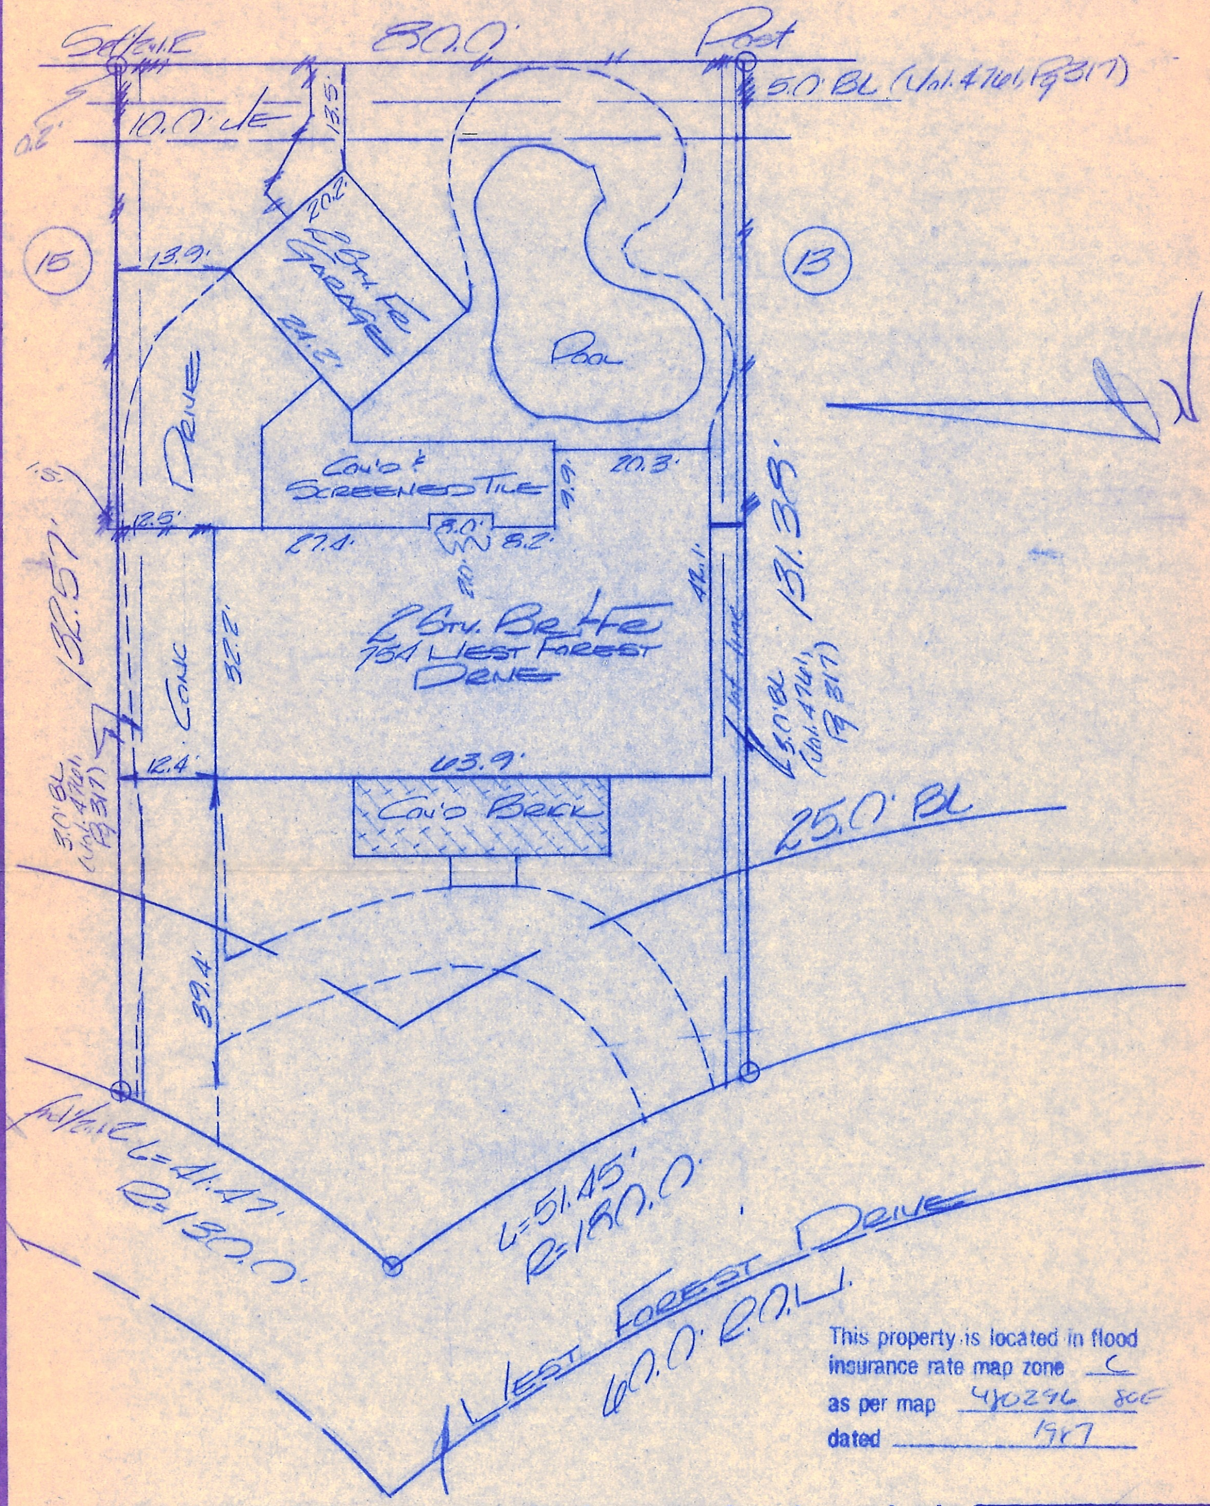

This property is located in flood insurance rate map zone C
as per map 480296 80E
dated 1987

I certify that the above plat is a true representation of a survey made on the ground under my supervision of Lot 14 & 1.0' of Lot 13 Block 1 in Nottingham Sec 1 recorded in Vol. 89 Page 5 of the Map Records of Harris County, Texas and out of the W.G. Perkinson Survey A-623. I further certify there are no encroachments unless shown and all buildings surveyed are within the lot boundaries.

Owners Sik Choo & Hee Chae Choo

GF# 90030139 Date 5.17.90

Job# _____ Scale 1:20 F.B. 669.46

STATE OF TEXAS
FRED F. McCONNELL
4162
REGISTERED
PUBLIC SURVEYOR