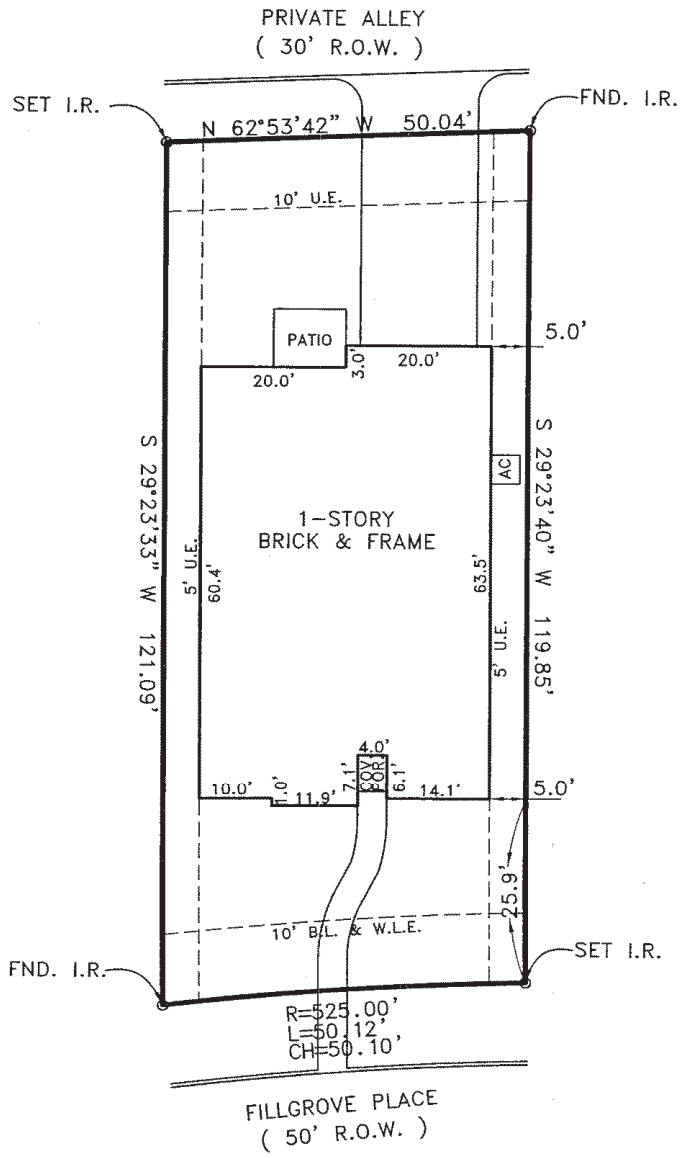

FLOOD INSURANCE NOTE: By graphics plotting only, this property is in ZONE "X" of the Flood Insurance Rate Map, Community Panel No. 48339C0505F effective date of 12/19/1996

SURVEY WAS REVISED TO ADD PURCHASERS NAMES AND NOT FIELD UPDATED 10/19/07

PLAT OF SURVEY
LOTS 29 BLOCK 1
THE WOOLANDS

VILLAGE OF STERLING RIDGE, SECTION 75

MONTGOMERY COUNTY, TEXAS
CAB. Z, SHEETS 469-472 M.C.M.R.

STATE OF TEXAS REGISTERED HARRY TAPLIN, JR. 2048 PROFESSIONAL LAND SURVEYOR

PURCHASER: THOMAS F. & SUSAN L. FARREL	
ADDRESS: 23 FILLGROVE PLACE	NORTH AMERICAN TITLE CO. GF 14628-07-00929
LENNAR HOMES	

I HEREBY CERTIFY THAT THIS SURVEY WAS MADE ON THE GROUND UNDER MY SUPERVISION AND THAT THIS PLAT CORRECTLY REPRESENTS THE FACTS AS FOUND AT THE TIME OF THE SURVEY.

REGISTERED PROFESSIONAL LAND SURVEYOR # 2048

TAPLIN ENGINEERING, INC.
ENGINEERS - SURVEYORS
1011 HIGHWAY 6 SOUTH / SUITE 101
HOUSTON, TEXAS 77077
PHONE: (281)-496-5896 FAX: (281)-496-5898

SCALE: 1" = 20'	JOB NO.: VSR75-1-29
SURVEY DATE: 10/15/07	DRAWN BY: HD, JLB
DRAWN DATE: 10/15/07	REVISED DATE: 10/19/07