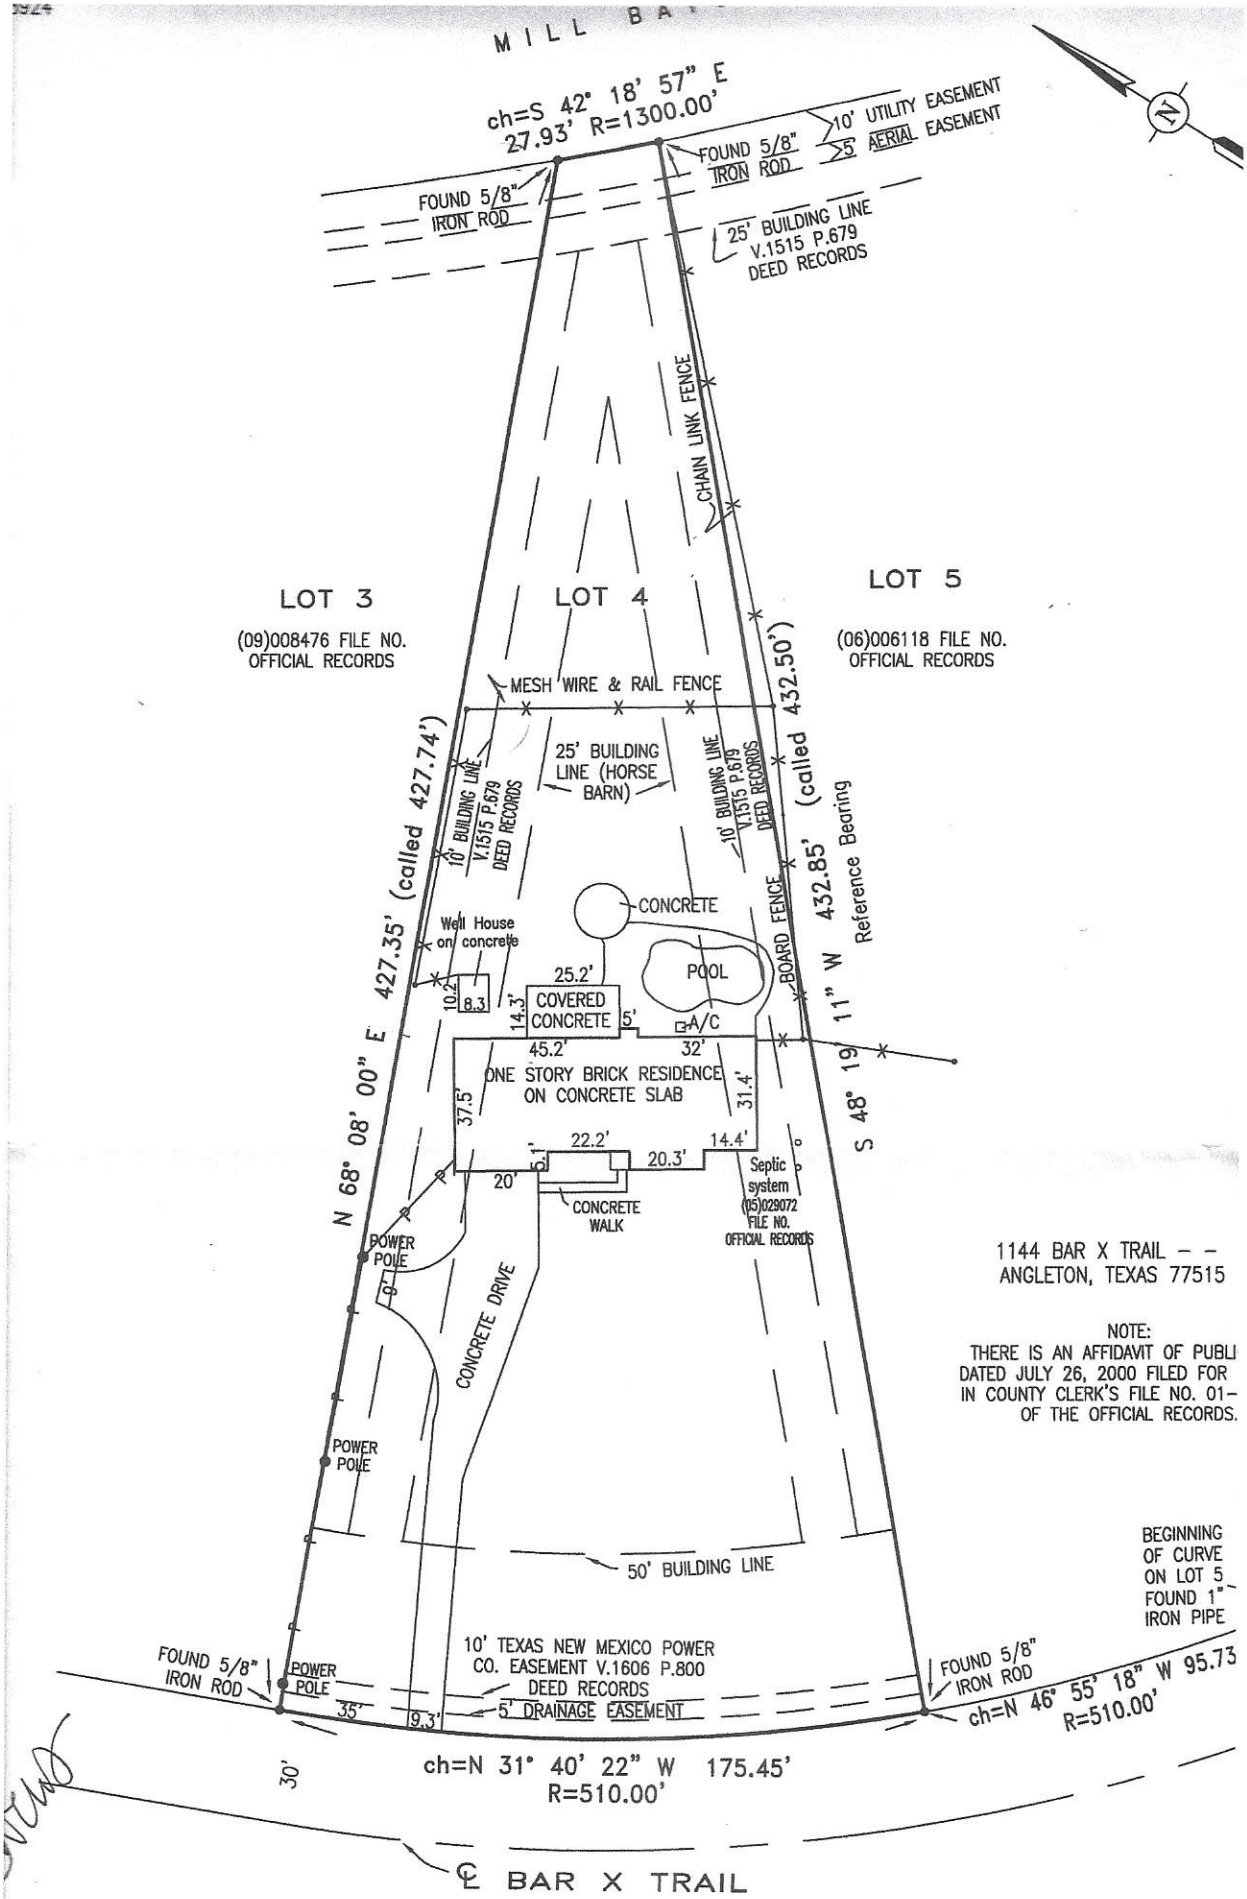

1144 BAR X TRAIL - -
ANGLETON, TEXAS 77515

NOTE:
THERE IS AN AFFIDAVIT OF PUBLI
DATED JULY 26, 2000 FILED FOR
IN COUNTY CLERK'S FILE NO. 01-
OF THE OFFICIAL RECORDS.

A PLAT OF LOT 4, IN REPLAT OF BAR X RANCH, SECTION ONE (1), A SUBDIVISION IN BRAZORIA COUNTY, TEXAS, ACCORDING TO THE MAP OR PLAT THEREOF RECORDED IN VOLUME 16, PAGES 103-110 OF THE MAP RECORDS OF BRAZORIA COUNTY, TEXAS.

SCALE: 1" = 40' 4T 10,422 5-21-18

THE PLAT HEREON IS A REPRESENTATION OF THE PROPERTY AS DETERMINED BY A SURVEY MADE ON THE GROUND UNDER MY