TITLE SURVEY

Rec: Vol. 10, Pg 75, GCMR

LOT 18 BLOCK 9 OF SUNMEADOWS SEC. 2 SUBDIVISION
GALVESTON CO., TEXAS

94
52
5
153
40.5
13
226.5

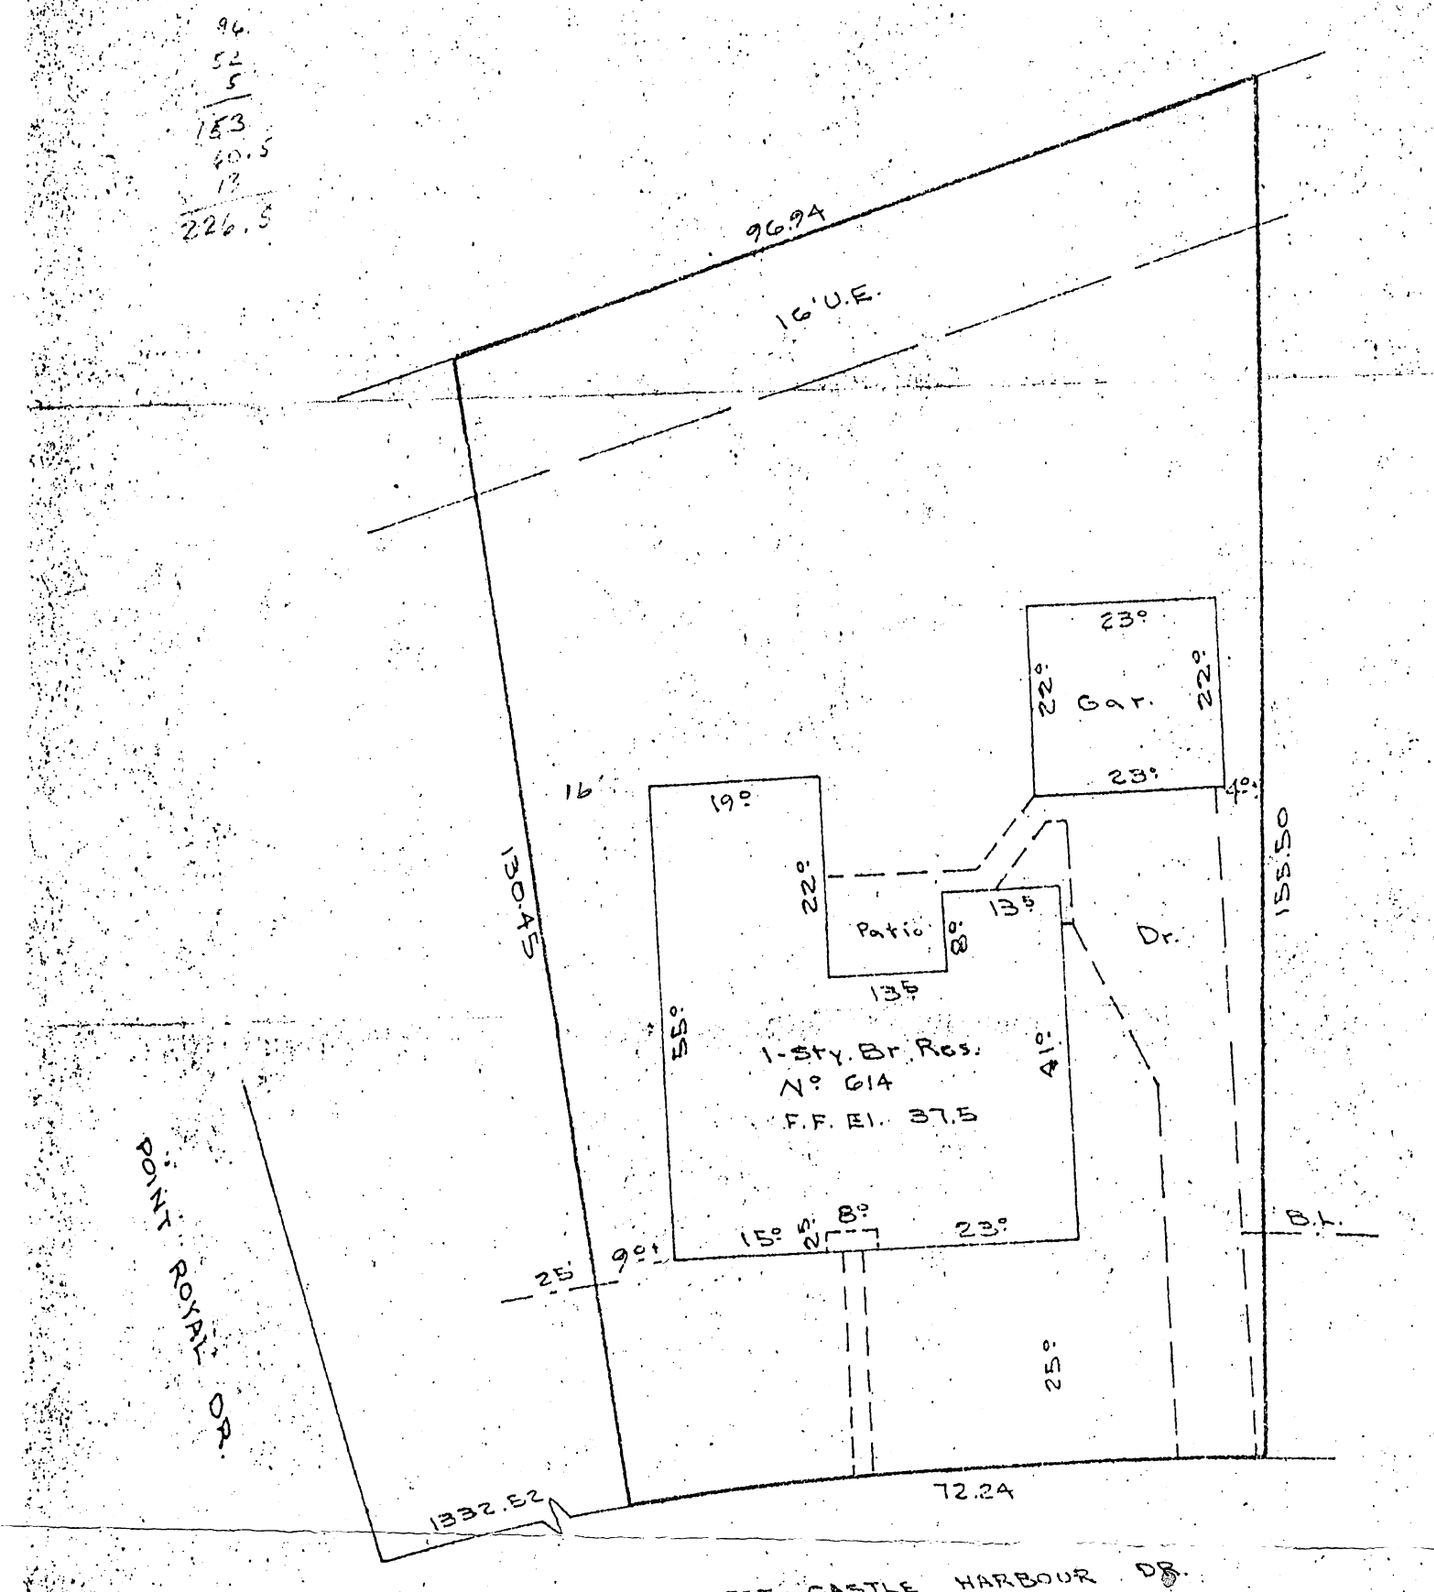

NOT FOR CONSTRUCTION

WEST SURVEYING COMPANY OF HOUSTON, INC.
REGISTERED PUBLIC SURVEYORS
5303 FORESTHAVEN DR.
HOUSTON, TEXAS 77066
PHONE 444-0656

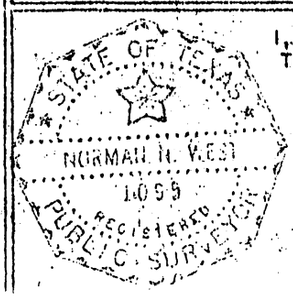

I, THE UNDERSIGNED, DO HEREBY CERTIFY THAT THE ABOVE SURVEY IS TRUE AND CORRECT AS SURVEYED ON THE GROUND THIS DATE AND ALL ENCROACHMENTS, IF ANY, ARE AS SHOWN.

9-23-75 Norman West
DATE

JOB NO. 750975