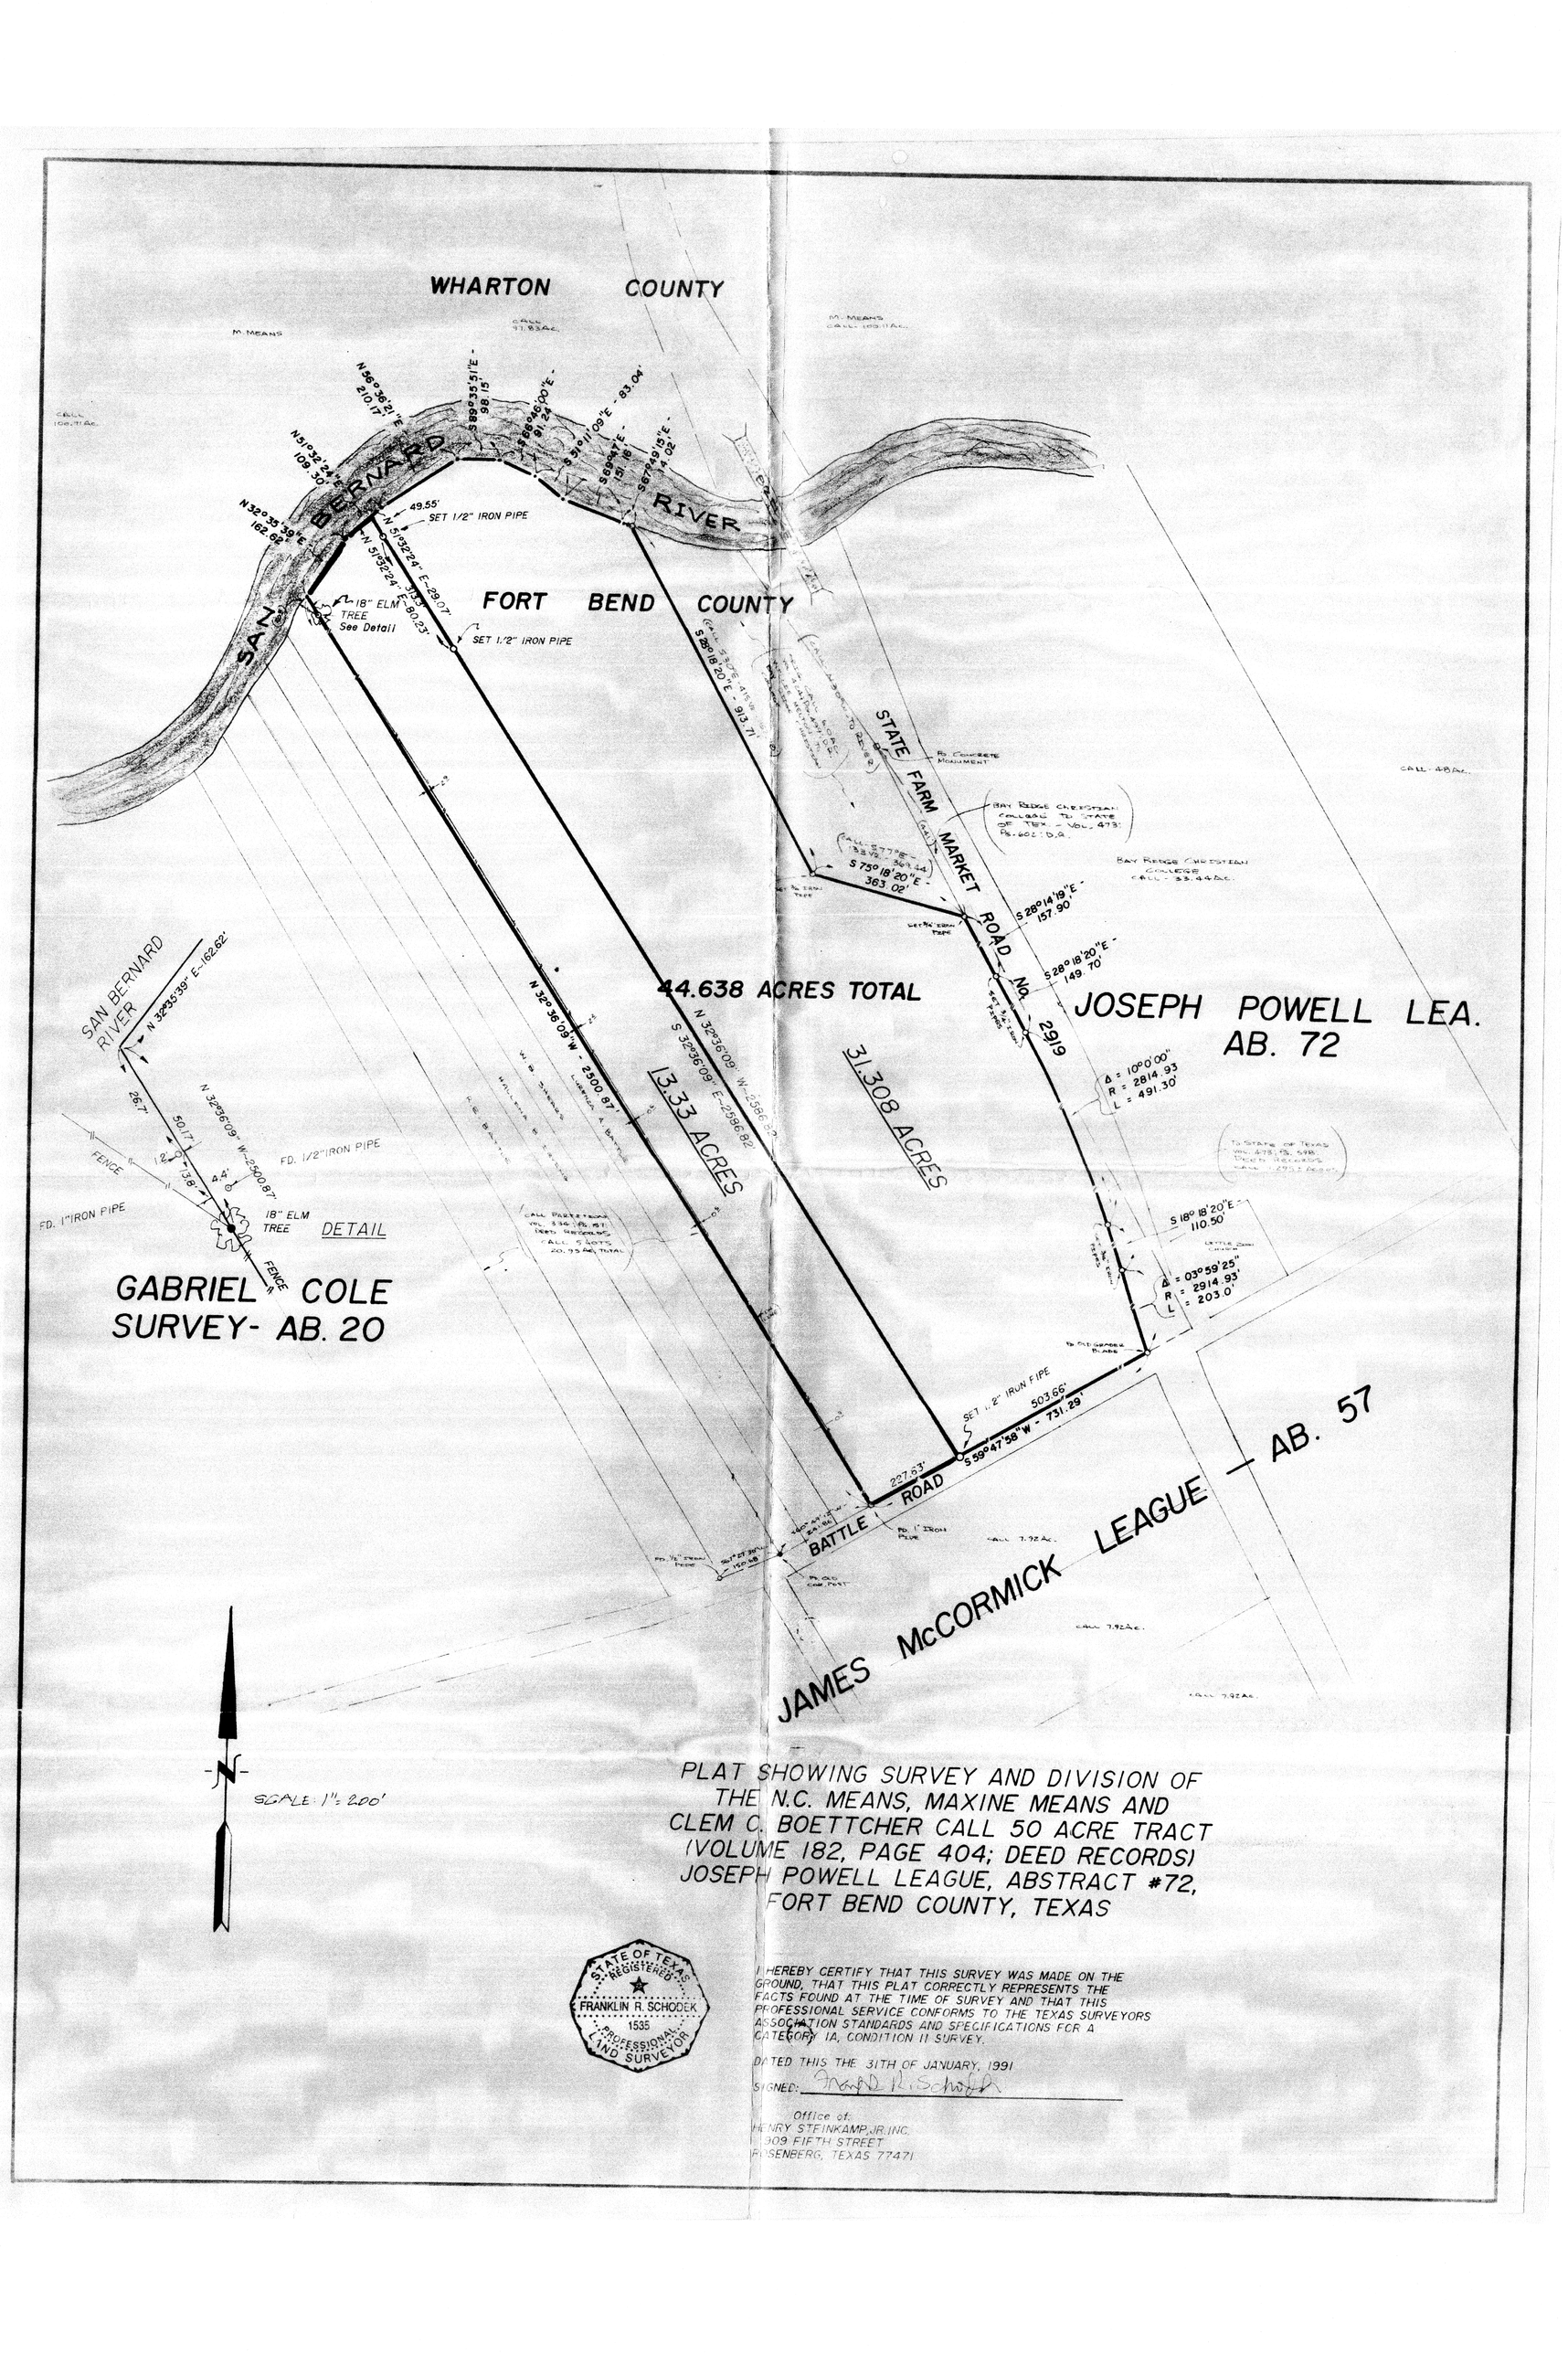

PLAT SHOWING SURVEY AND DIVISION OF
THE N.C. MEANS, MAXINE MEANS AND
CLEM C. BOETTCHER CALL 50 ACRE TRACT
(VOLUME 182, PAGE 404; DEED RECORDS)
JOSEPH POWELL LEAGUE, ABSTRACT #72,
FORT BEND COUNTY, TEXAS

STATE OF TEXAS
REGISTERED
FRANKLIN R. SCHODEK
1535
PROFESSIONAL LAND SURVEYOR

I HEREBY CERTIFY THAT THIS SURVEY WAS MADE ON THE GROUND, THAT THIS PLAT CORRECTLY REPRESENTS THE FACTS FOUND AT THE TIME OF SURVEY AND THAT THIS PROFESSIONAL SERVICE CONFORMS TO THE TEXAS SURVEYORS ASSOCIATION STANDARDS AND SPECIFICATIONS FOR A CATEGORY 1A, CONDITION II SURVEY.

DATED THIS THE 31TH OF JANUARY, 1991

SIGNED: Franklin R. Schodek

Office of
HENRY STEINKAMP, JR. INC.
909 FIFTH STREET
ROSENBERG, TEXAS 77471