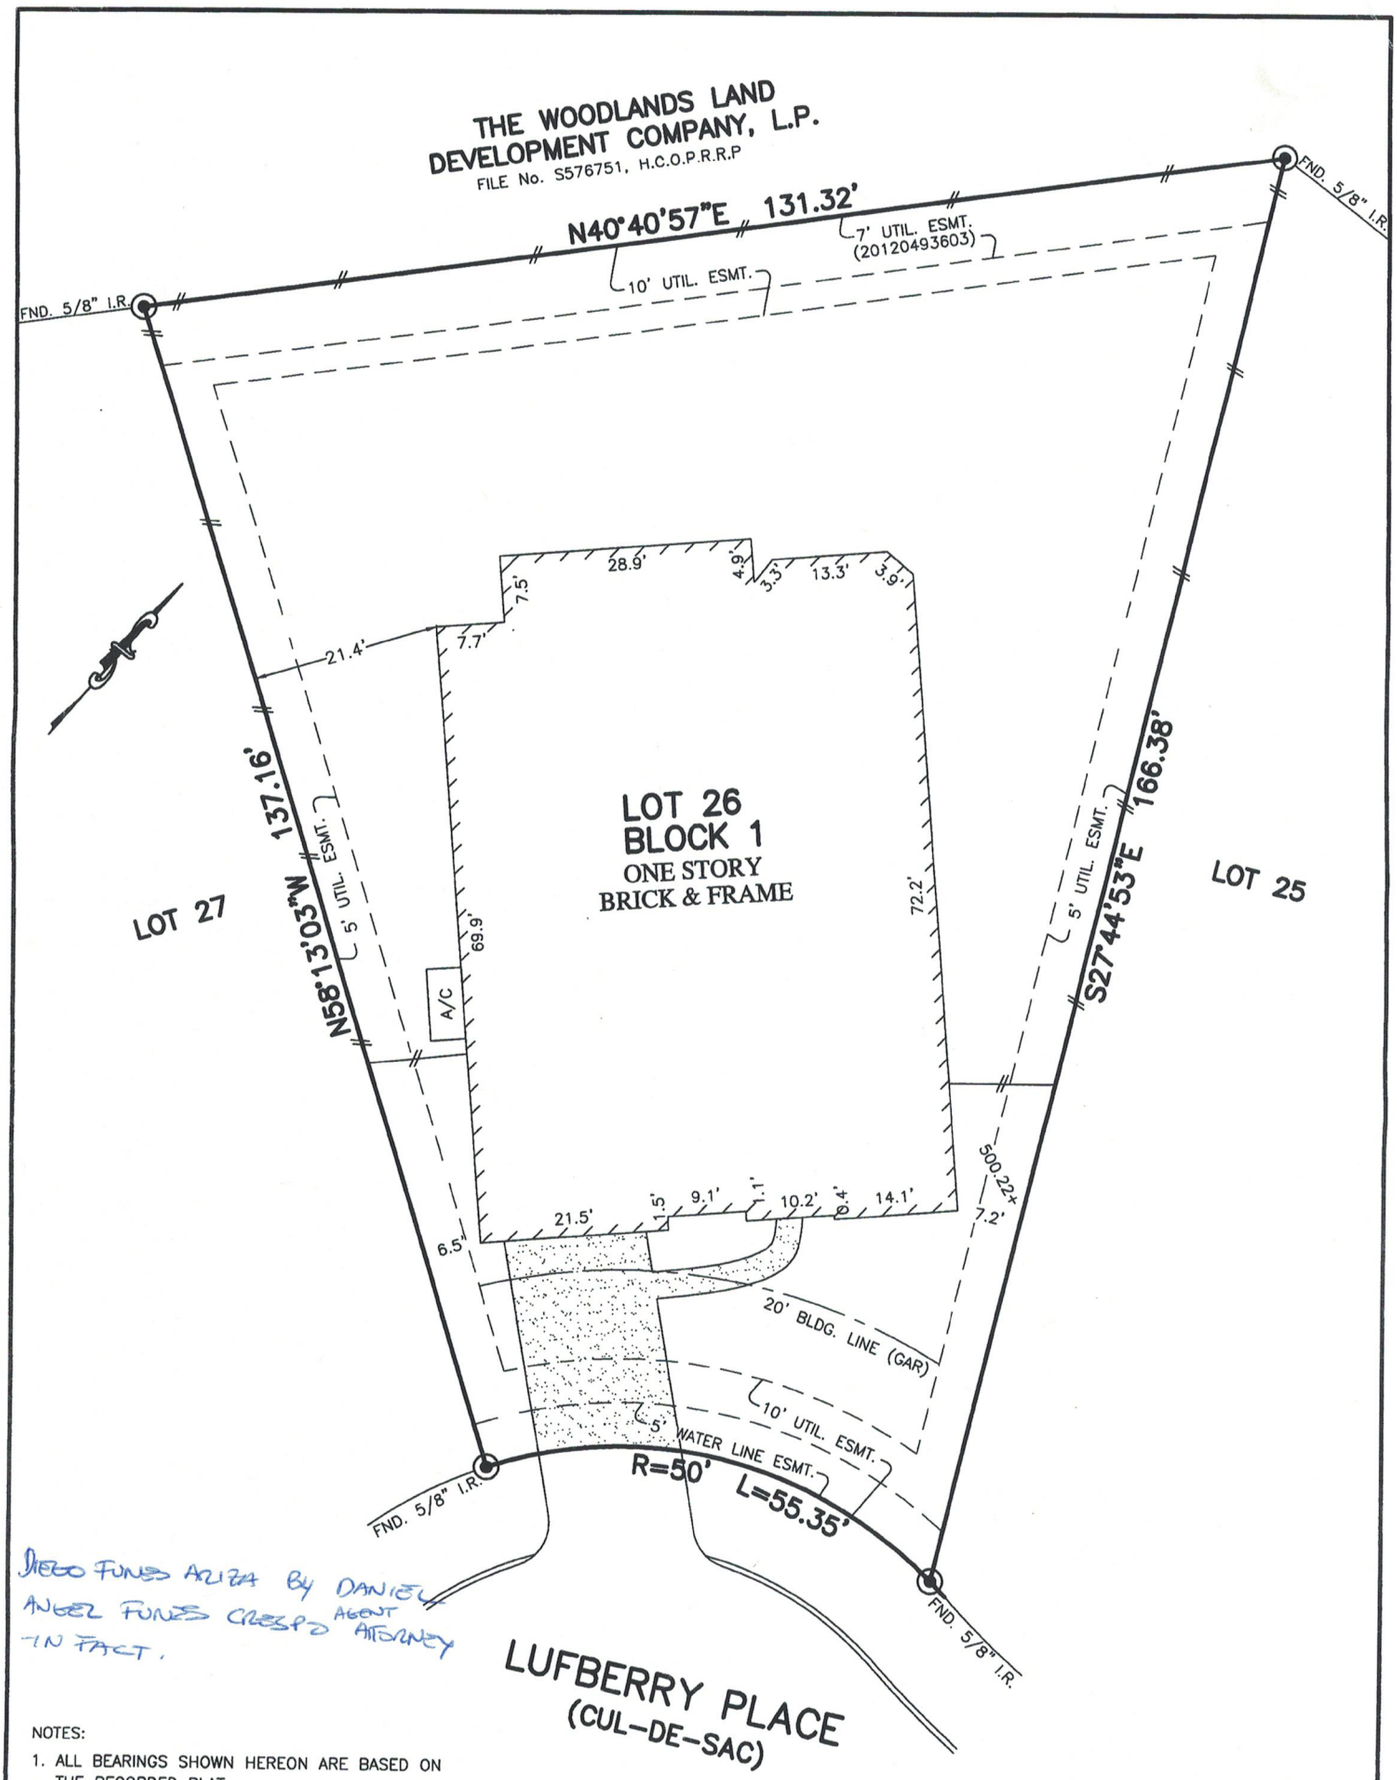

DIEGO FUNES ARIZA BY DANIEL ANGEL FUNES CRESPO AGENT ATTORNEY IN FACT.

NOTES:

1. ALL BEARINGS SHOWN HEREON ARE BASED ON THE RECORDED PLAT.
2. SUBJECT TO APPLICABLE RESTRICTIVE COVENANTS LISTED IN ITEM No. 2, SCHEDULE "B" OF TITLE COMMITMENT ISSUED BY FIRST AMERICAN TITLE INSURANCE Co. UNDER G.F. No. 13001542-333.
3. AGREEMENT WITH CENTERPOINT ENERGY HOUSTON PER C.F. No. 20120359850.

PLAT OF SURVEY

SCALE: 1" = 20'

FLOOD MAP:
THIS PROPERTY LIES IN ZONE "X"
AS DEPICTED ON COMMUNITY PANEL
No. 48201 C 0070 L, DATED: 06-18-07

"THIS INFORMATION IS BASED ON GRAPHIC PLOTTING. WE DO NOT ASSUME RESPONSIBILITY FOR EXACT DETERMINATION"

© 2013, ALLPOINTS SERVICES, CORP., All Rights Reserved. This original work is protected under copyrights laws, Title 17 U.S. Code Sections 101 & 102. All violators will be prosecuted to the extent of the law. This survey is being provided solely for the use of the recipients and no license has been created, express or implied, to copy the survey except as is necessary in conjunction with the original transaction.

FOR: DIEGO FUNES ARIZA
MARIA ISABEL CRESPO FONTENLA
ADDRESS: 46 LUFBERRY PLACE
ALLPOINTS JOB #: RH57749 RB
G.F.: 13001542-333

ALLPOINTS SERVICES CORP
PHONE: 713-468-7707
FAX: 713-827-1861

LOT 26, BLOCK 1,
THE WOODLANDS
CREEKSIDE PARK WEST, SECTION 12,
FILM CODE No. 648049, MAP RECORDS,
HARRIS COUNTY, TEXAS

I HEREBY CERTIFY THAT THIS PLAT REPRESENTS THE RESULTS OF A SURVEY MADE ON THE GROUND, ON THE 26TH DAY OF NOVEMBER, 2013.

STATE OF TEXAS
REGISTERED
STEVEN P. BRISTER
4448
PROFESSIONAL
LAND SURVEYOR