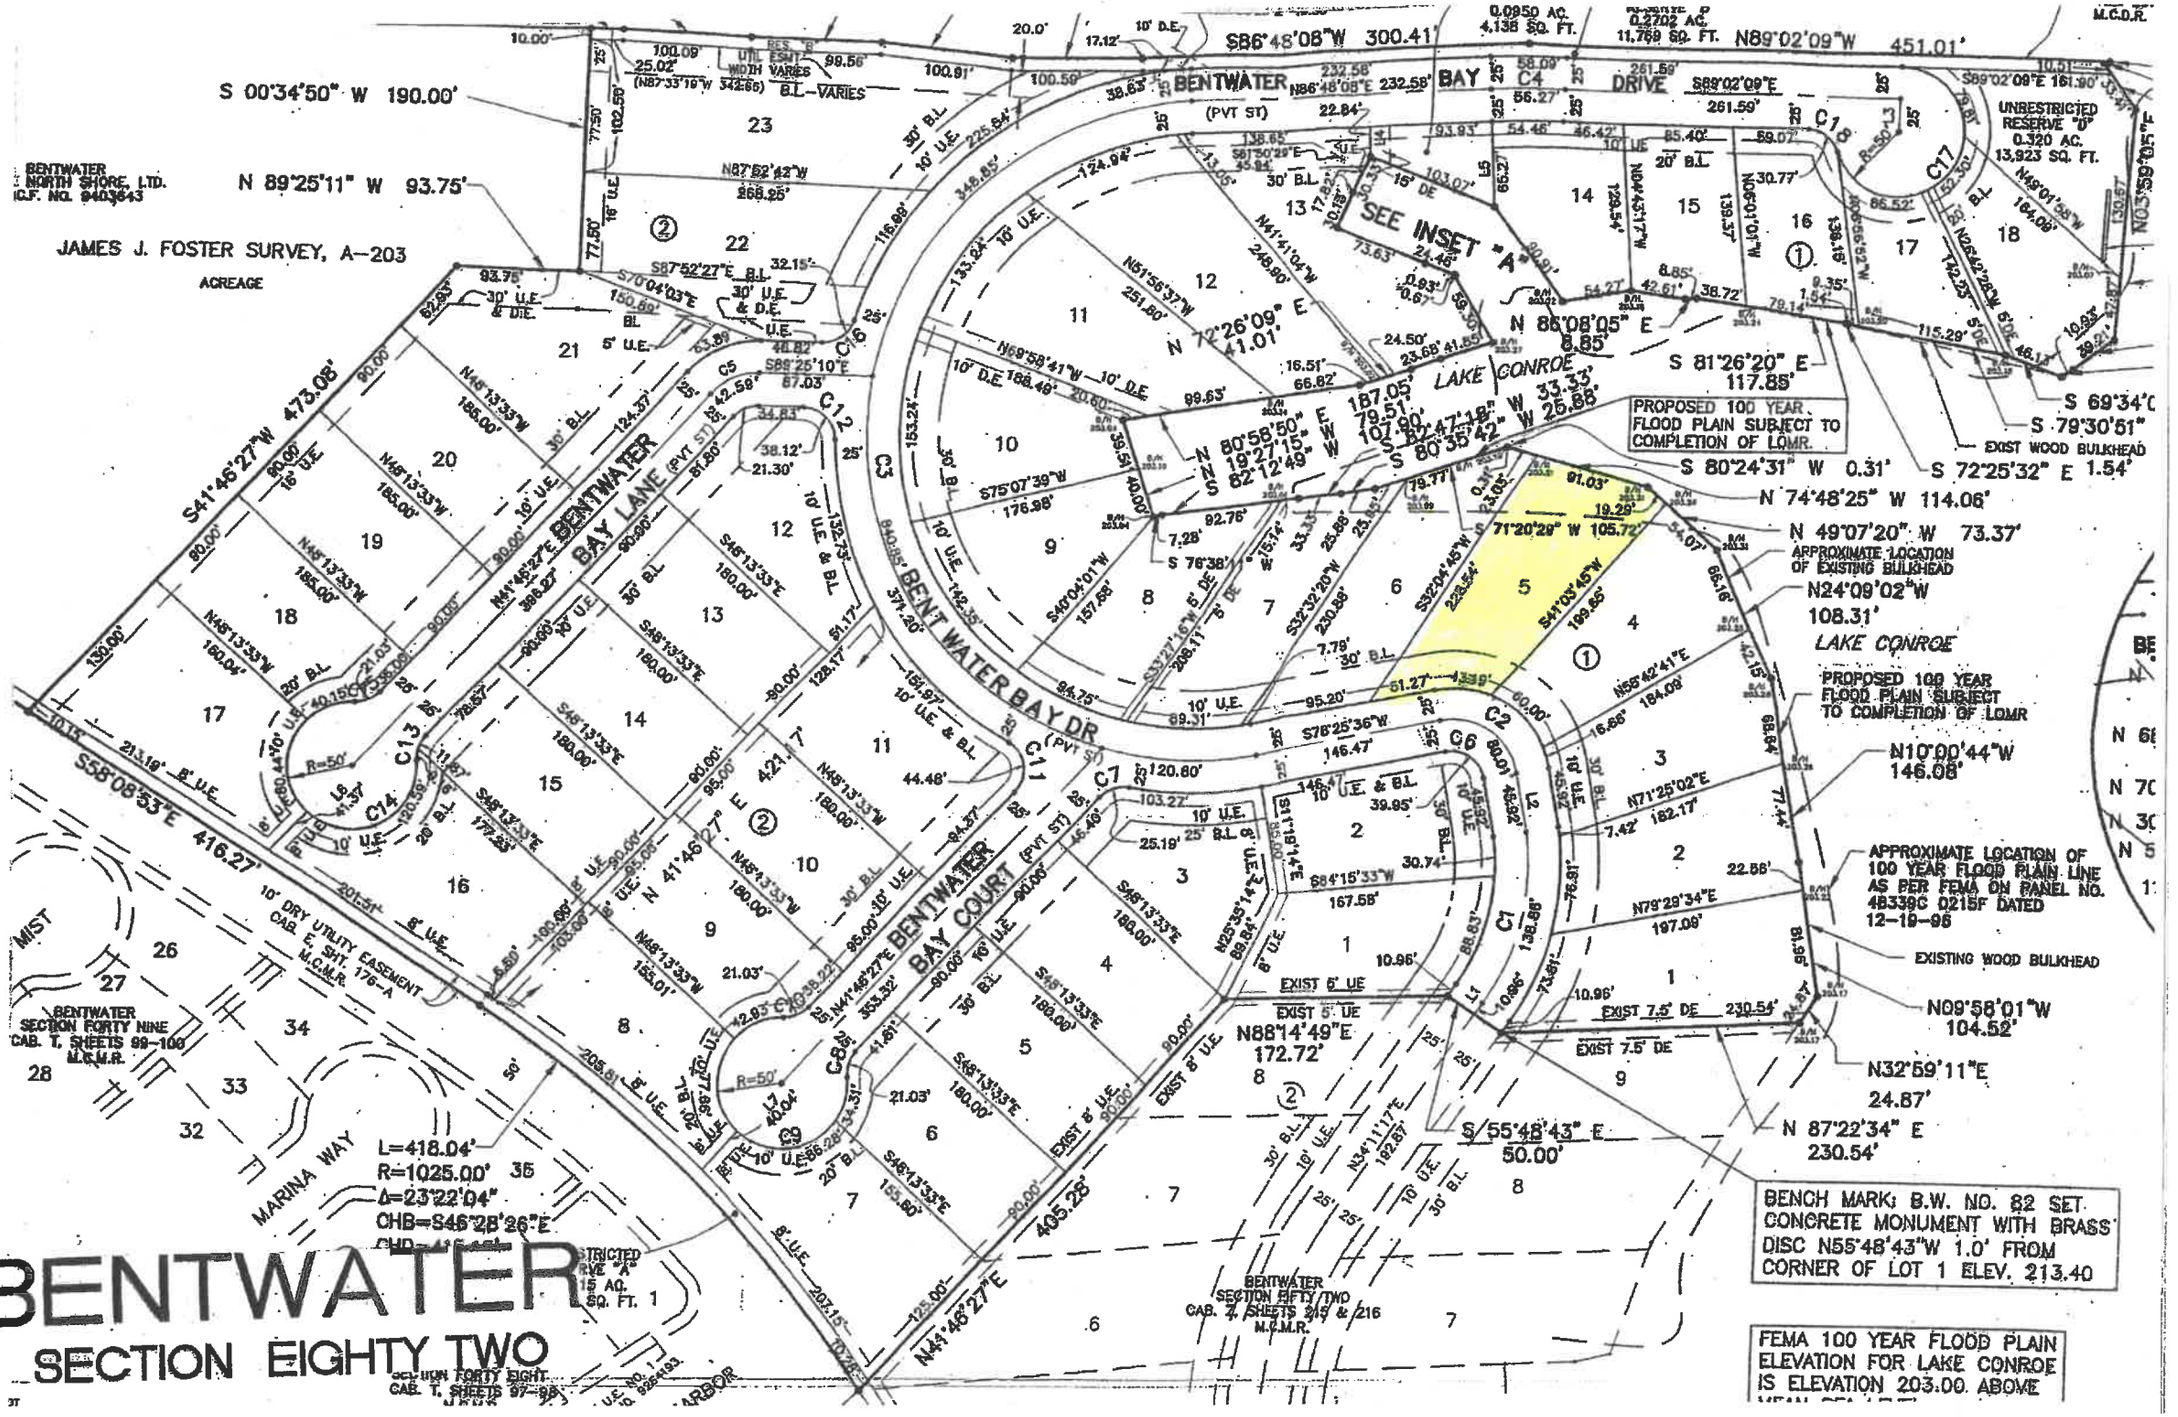
BENTWATER
SECTION EIGHTY TWO
BENTWATER BAY LANE (PVT ST)
BENTWATER BAY COURT (PVT ST)
BENT WATER BAY DR (PVT ST)
BENTWATER (PVT ST)
BAY DRIVE
MARINA WAY
MIST HARBOR
LAKE CONROE
JAMES J. FOSTER SURVEY, A-203
ACREAGE
BENTWATER NORTH SHORE, LTD. I.C.F. NO. 9403643
S 00°34'50" W 190.00'
N 89°25'11" W 93.75'
S41°46'27"W 473.08'
S58°08'53"E 416.27'
N 41°46'27" E 405.28'
N41°46'27"E
S86°48'08"W 300.41'
N89°02'09"W 451.01'
L=418.04'
R=1025.00'
Δ=23°22'04"
CHB=S46°28'26"E
PROPOSED 100 YEAR FLOOD PLAIN SUBJECT TO COMPLETION OF LOMR.
PROPOSED 100 YEAR FLOOD PLAIN SUBJECT TO COMPLETION OF LOMR
APPROXIMATE LOCATION OF EXISTING BULKHEAD
APPROXIMATE LOCATION OF 100 YEAR FLOOD PLAIN LINE AS PER FEMA ON PANEL NO. 48339C 0215F DATED 12-19-96
EXISTING WOOD BULKHEAD
UNRESTRICTED RESERVE "D" 0.320 AC. 13,923 SQ. FT.
UNRESTRICTED RESERVE "A" 0.715 AC. 31,150 SQ. FT.
0.0950 AC. 4,138 SQ. FT.
0.2702 AC. 11,769 SQ. FT.
SEE INSET "A"
N 86°08'05" E 8.85'
S 81°26'20" E 117.85'
S 80°24'31" W 0.31'
S 72°25'32" E 1.54'
S 69°34'0
S 79°30'51"
EXIST WOOD BULKHEAD
N 74°48'25" W 114.06'
N 49°07'20" W 73.37'
N24°09'02"W 108.31'
N10°00'44"W 146.08'
N09°58'01"W 104.52'
N32°59'11"E 24.87'
N 87°22'34" E 230.54'
S 55°48'43" E 50.00'
N88°14'49"E 172.72'
BENCH MARK: B.W. NO. 82 SET CONCRETE MONUMENT WITH BRASS DISC N55°48'43"W 1.0' FROM CORNER OF LOT 1 ELEV. 213.40
FEMA 100 YEAR FLOOD PLAIN ELEVATION FOR LAKE CONROE IS ELEVATION 203.00. ABOVE
BENTWATER SECTION FORTY NINE CAB. T, SHEETS 99-100 M.C.M.R.
BENTWATER SECTION FORTY EIGHT CAB. T, SHEETS 97-98 M.C.M.R.
BENTWATER SECTION FIFTY TWO CAB. Z, SHEETS 215 & 216 M.C.M.R.
10' DRY UTILITY EASEMENT CAB. E, SHT. 176-A M.C.M.R.
M.C.D.R.