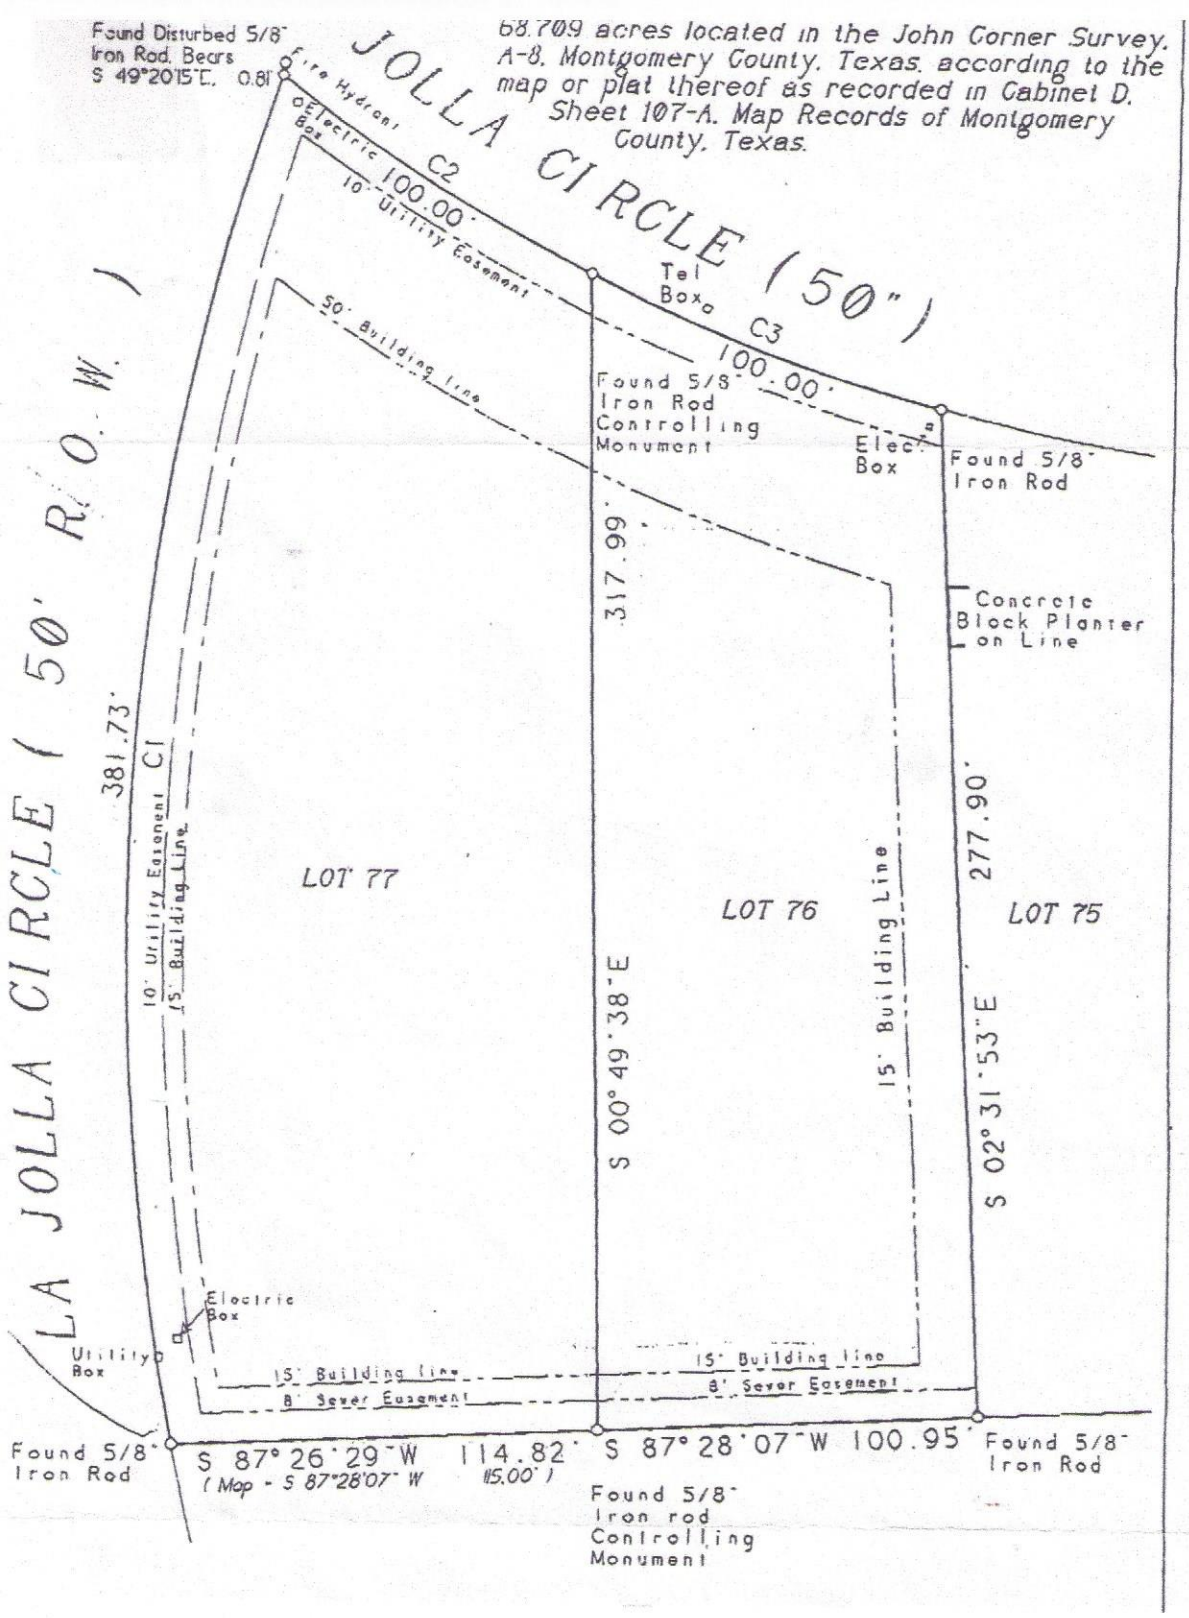
68.709 acres located in the John Corner Survey, A-8, Montgomery County, Texas, according to the map or plat thereof as recorded in Cabinet D, Sheet 107-A, Map Records of Montgomery County, Texas.
Found Disturbed 5/8" Iron Rod, Bears S 49°20'15"E, 0.81'
Fire Hydrant
Electric Box
JOLLA CIRCLE (50')
C2
100.00'
10' Utility Easement
Tel Box
C3
100.00'
50' Building Line
Found 5/8" Iron Rod Controlling Monument
Elec. Box
Found 5/8" Iron Rod
317.99'
Concrete Block Planter on Line
LA JOLLA CIRCLE (50' R.O.W.)
381.73'
10' Utility Easement C1
15' Building Line
LOT 77
LOT 76
LOT 75
15' Building Line
277.90'
S 00°49'38"E
S 02°31'53"E
Electric Box
Utility Box
15' Building line
8' Sewer Easement
15' Building line
8' Sewer Easement
Found 5/8" Iron Rod
S 87°26'29"W 114.82'
(Map - S 87°28'07" W 115.00')
S 87°28'07"W 100.95'
Found 5/8" Iron Rod
Found 5/8" Iron rod Controlling Monument

5