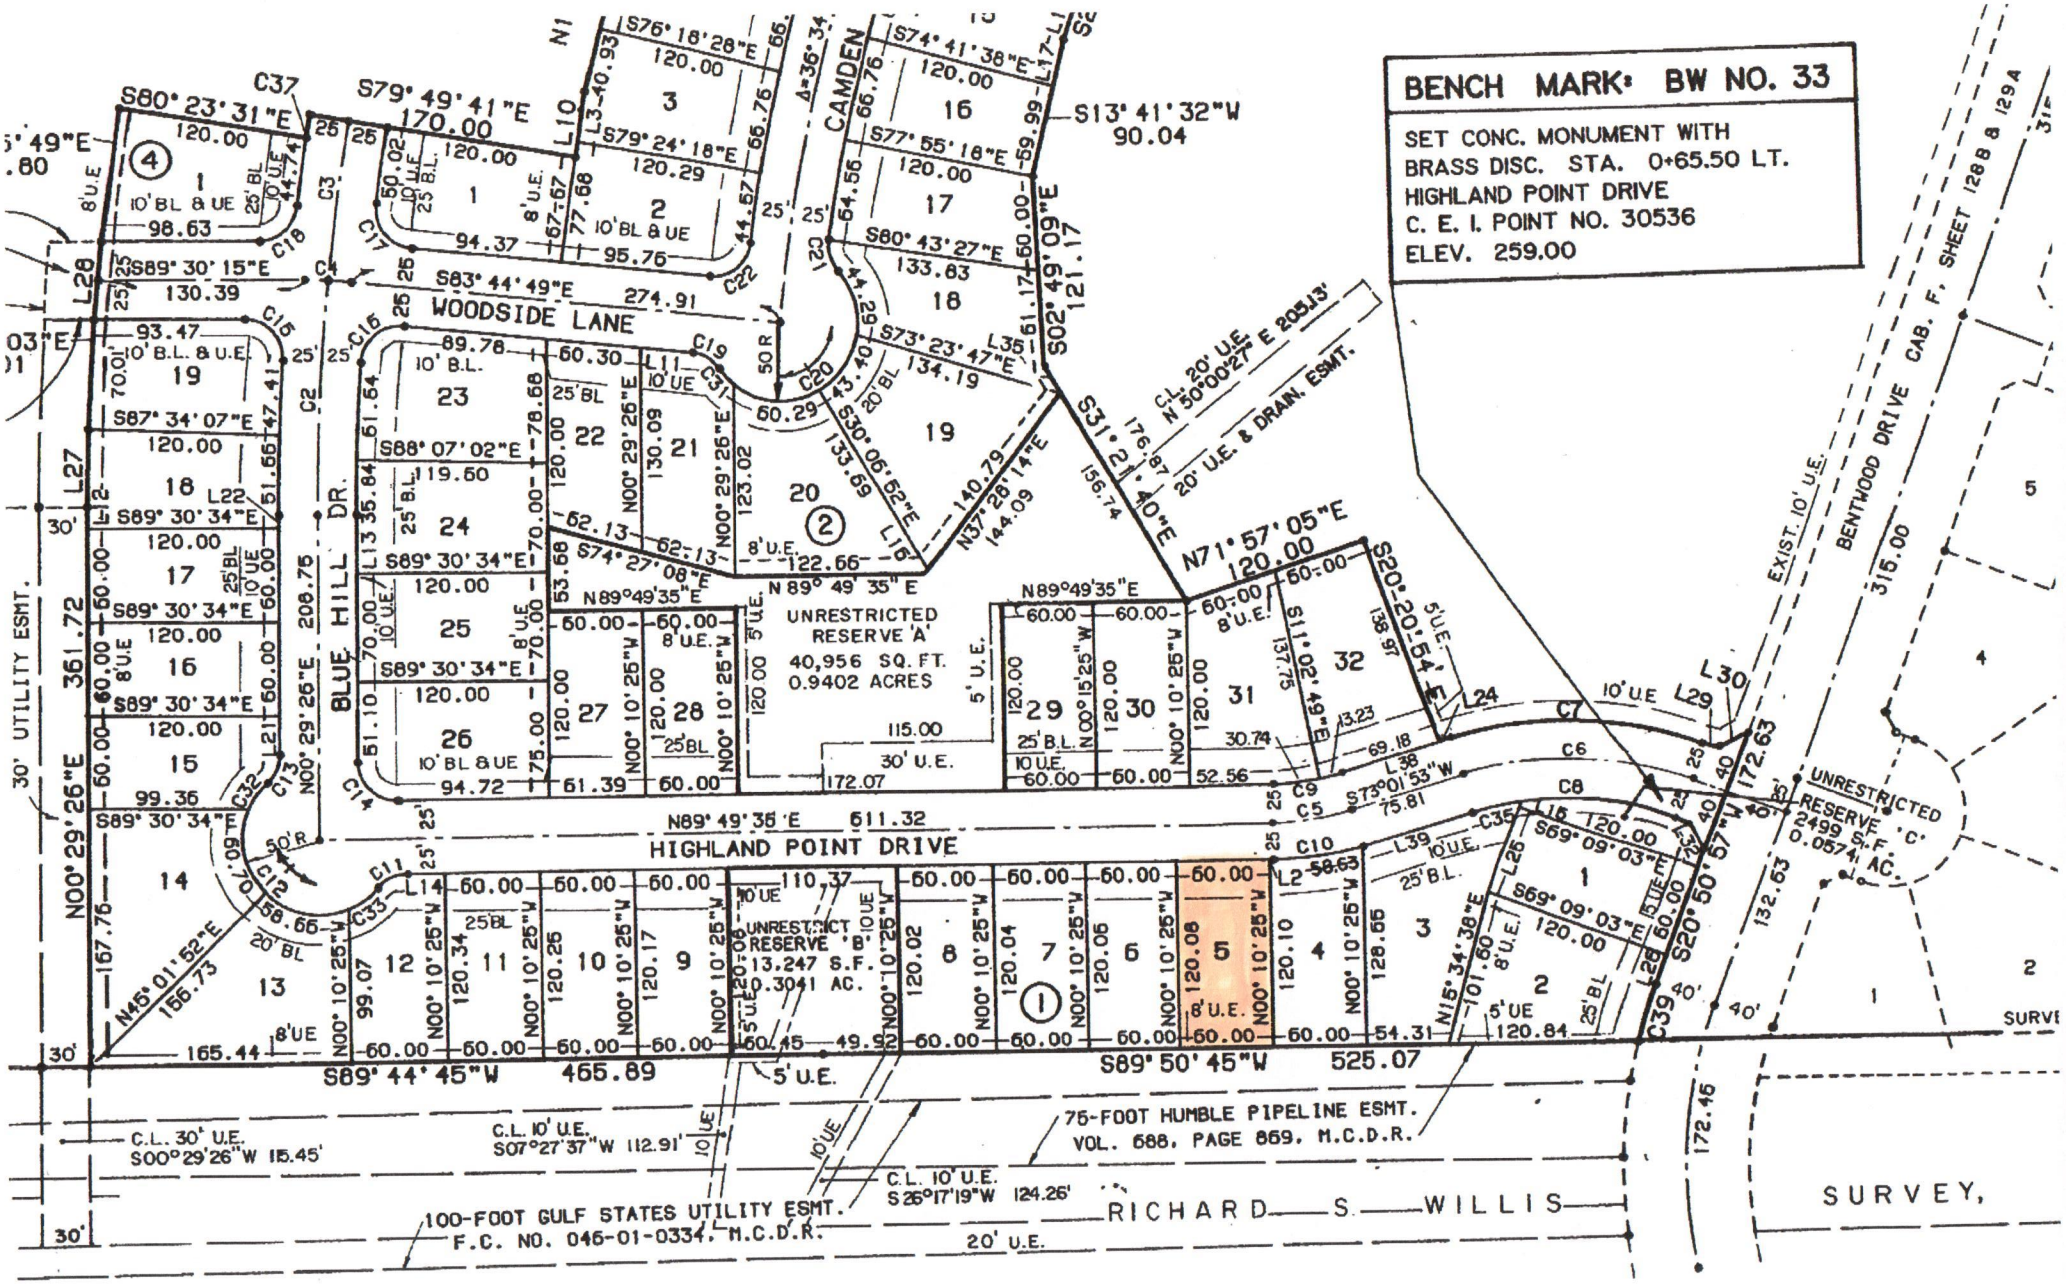
BENCH MARK: BW NO. 33
SET CONC. MONUMENT WITH
BRASS DISC. STA. 0+65.50 LT.
HIGHLAND POINT DRIVE
C. E. I. POINT NO. 30536
ELEV. 259.00
WOODSIDE LANE
BLUE HILL DR.
CAMDEN
HIGHLAND POINT DRIVE
BENTWOOD DRIVE
UNRESTRICTED RESERVE 'A'
40,956 SQ. FT.
0.9402 ACRES
UNRESTRICTED RESERVE 'B'
13,247 S.F.
0.3041 AC.
UNRESTRICTED RESERVE 'C'
2499 S.F.
0.0574 AC.
75-FOOT HUMBLE PIPELINE ESMT.
VOL. 688, PAGE 869, M.C.D.R.
100-FOOT GULF STATES UTILITY ESMT.
F.C. NO. 046-01-0334, M.C.D.R.
RICHARD S. WILLIS
SURVEY,
30' UTILITY ESMT.
EXIST. 10' U.E.
CAB. F, SHEET 128 B & 129 A

9218544