GF NO. 08-219076 FIDELITY NATIONAL TITLE
ADDRESS: 14 STANWICK PLACE
SPRING, TEXAS 77382
BORROWER: BRADLEY COPE AND
CYNTHIA COPE

LOT 30, BLOCK 1
THE WOODLANDS, VILLAGE OF STERLING RIDGE SECTION 3

ACCORDING TO THE MAP OR PLAT THEREOF RECORDED
IN CABINET O, SHEET 87 OF THE MAP RECORDS
OF MONTGOMERY COUNTY, TEXAS

SCALE: 1" = 30'

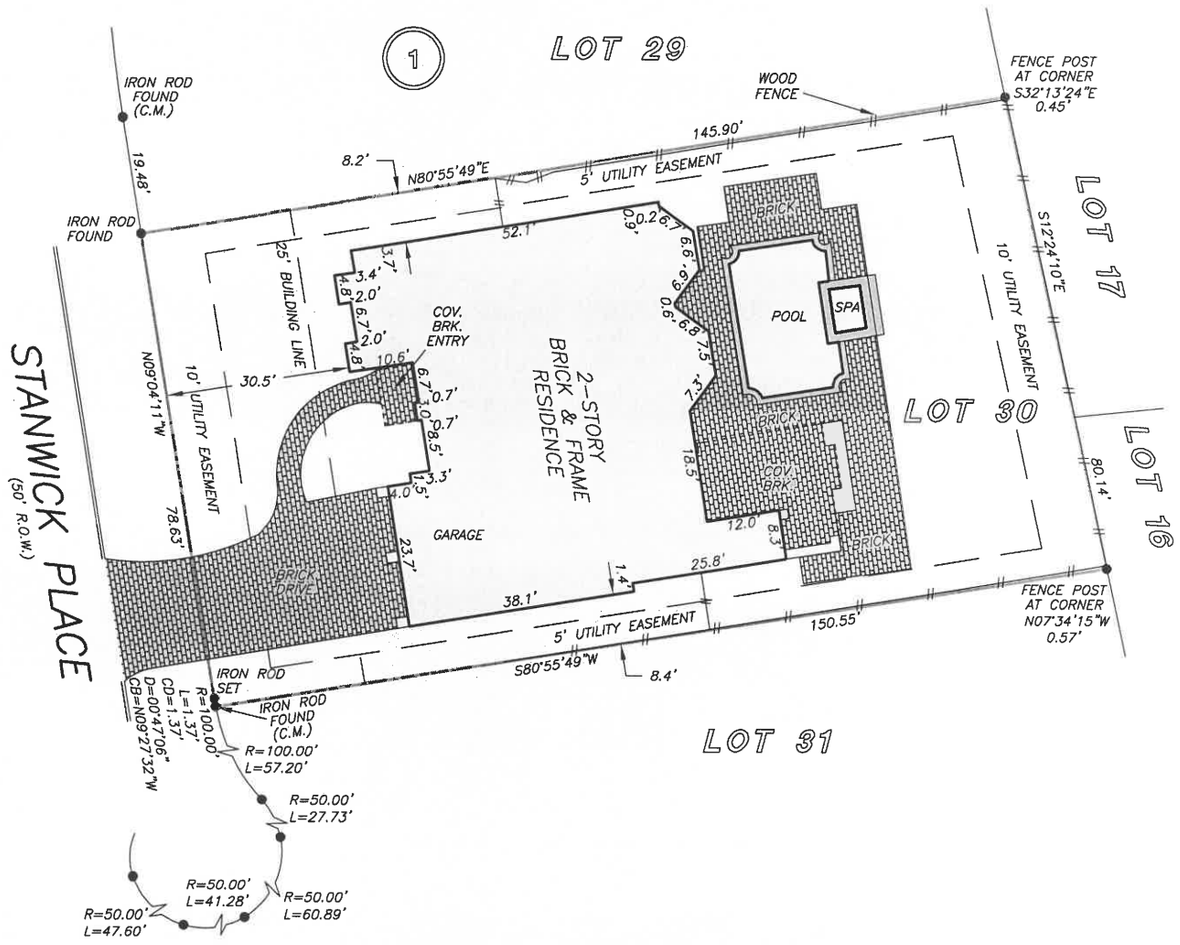

THIS PROPERTY DOES NOT LIE WITHIN THE 100 YEAR FLOOD PLAIN AS PER FIRM PANEL NO. 48339C 0520 F MAP REVISION: 12/19/96 ZONE X BASED ONLY ON VISUAL EXAMINATION OF MAPS. INACCURACIES OF FEMA MAPS PREVENT EXACT DETERMINATION WITHOUT DETAILED FIELD STUDY

A SUBSURFACE INVESTIGATION WAS BEYOND THE SCOPE OF THIS SURVEY

RECORD BEARING: CABINET O, SHEET 87 MCMR

DRAWN BY: BA

I HEREBY CERTIFY THAT THIS SURVEY WAS MADE ON THE GROUND, THAT THIS PLAT CORRECTLY REPRESENTS THE FACTS FOUND AT THE TIME OF SURVEY AND THAT THERE ARE NO ENCROACHMENTS APPARENT ON THE GROUND, EXCEPT AS SHOWN HEREON. THIS SURVEY IS CERTIFIED FOR THIS TRANSACTION ONLY AND ABSTRACTING PROVIDED IN THE ABOVE REFERENCED TITLE COMMITMENT WAS RELIED UPON IN PREPARATION OF THIS SURVEY.

TERRANCE MISH
PROFESSIONAL LAND SURVEYOR
NO. 4981
JOB NO. 09-00308
JANUARY 15, 2009

STATE OF TEXAS
REGISTERED
TERRANCE MISH
4981
PROFESSIONAL
LAND SURVEYOR

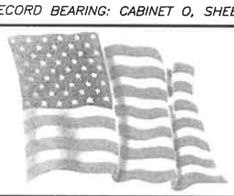

HERITAGE
TEXAS PROPERTIES
LUCY LIMBAUGH
713-824-5609

Fidelity National Title
CYNTHIA RIFKIN
713-966-4050

PRECISION SURVEYORS, INC.
1-800-LANDSURVEY 281-496-1586
1-800-526-3787 FAX 281-496-1867
14925 MEMORIAL DRIVE SUITE B100 HOUSTON, TEXAS 77079

FORM 032105