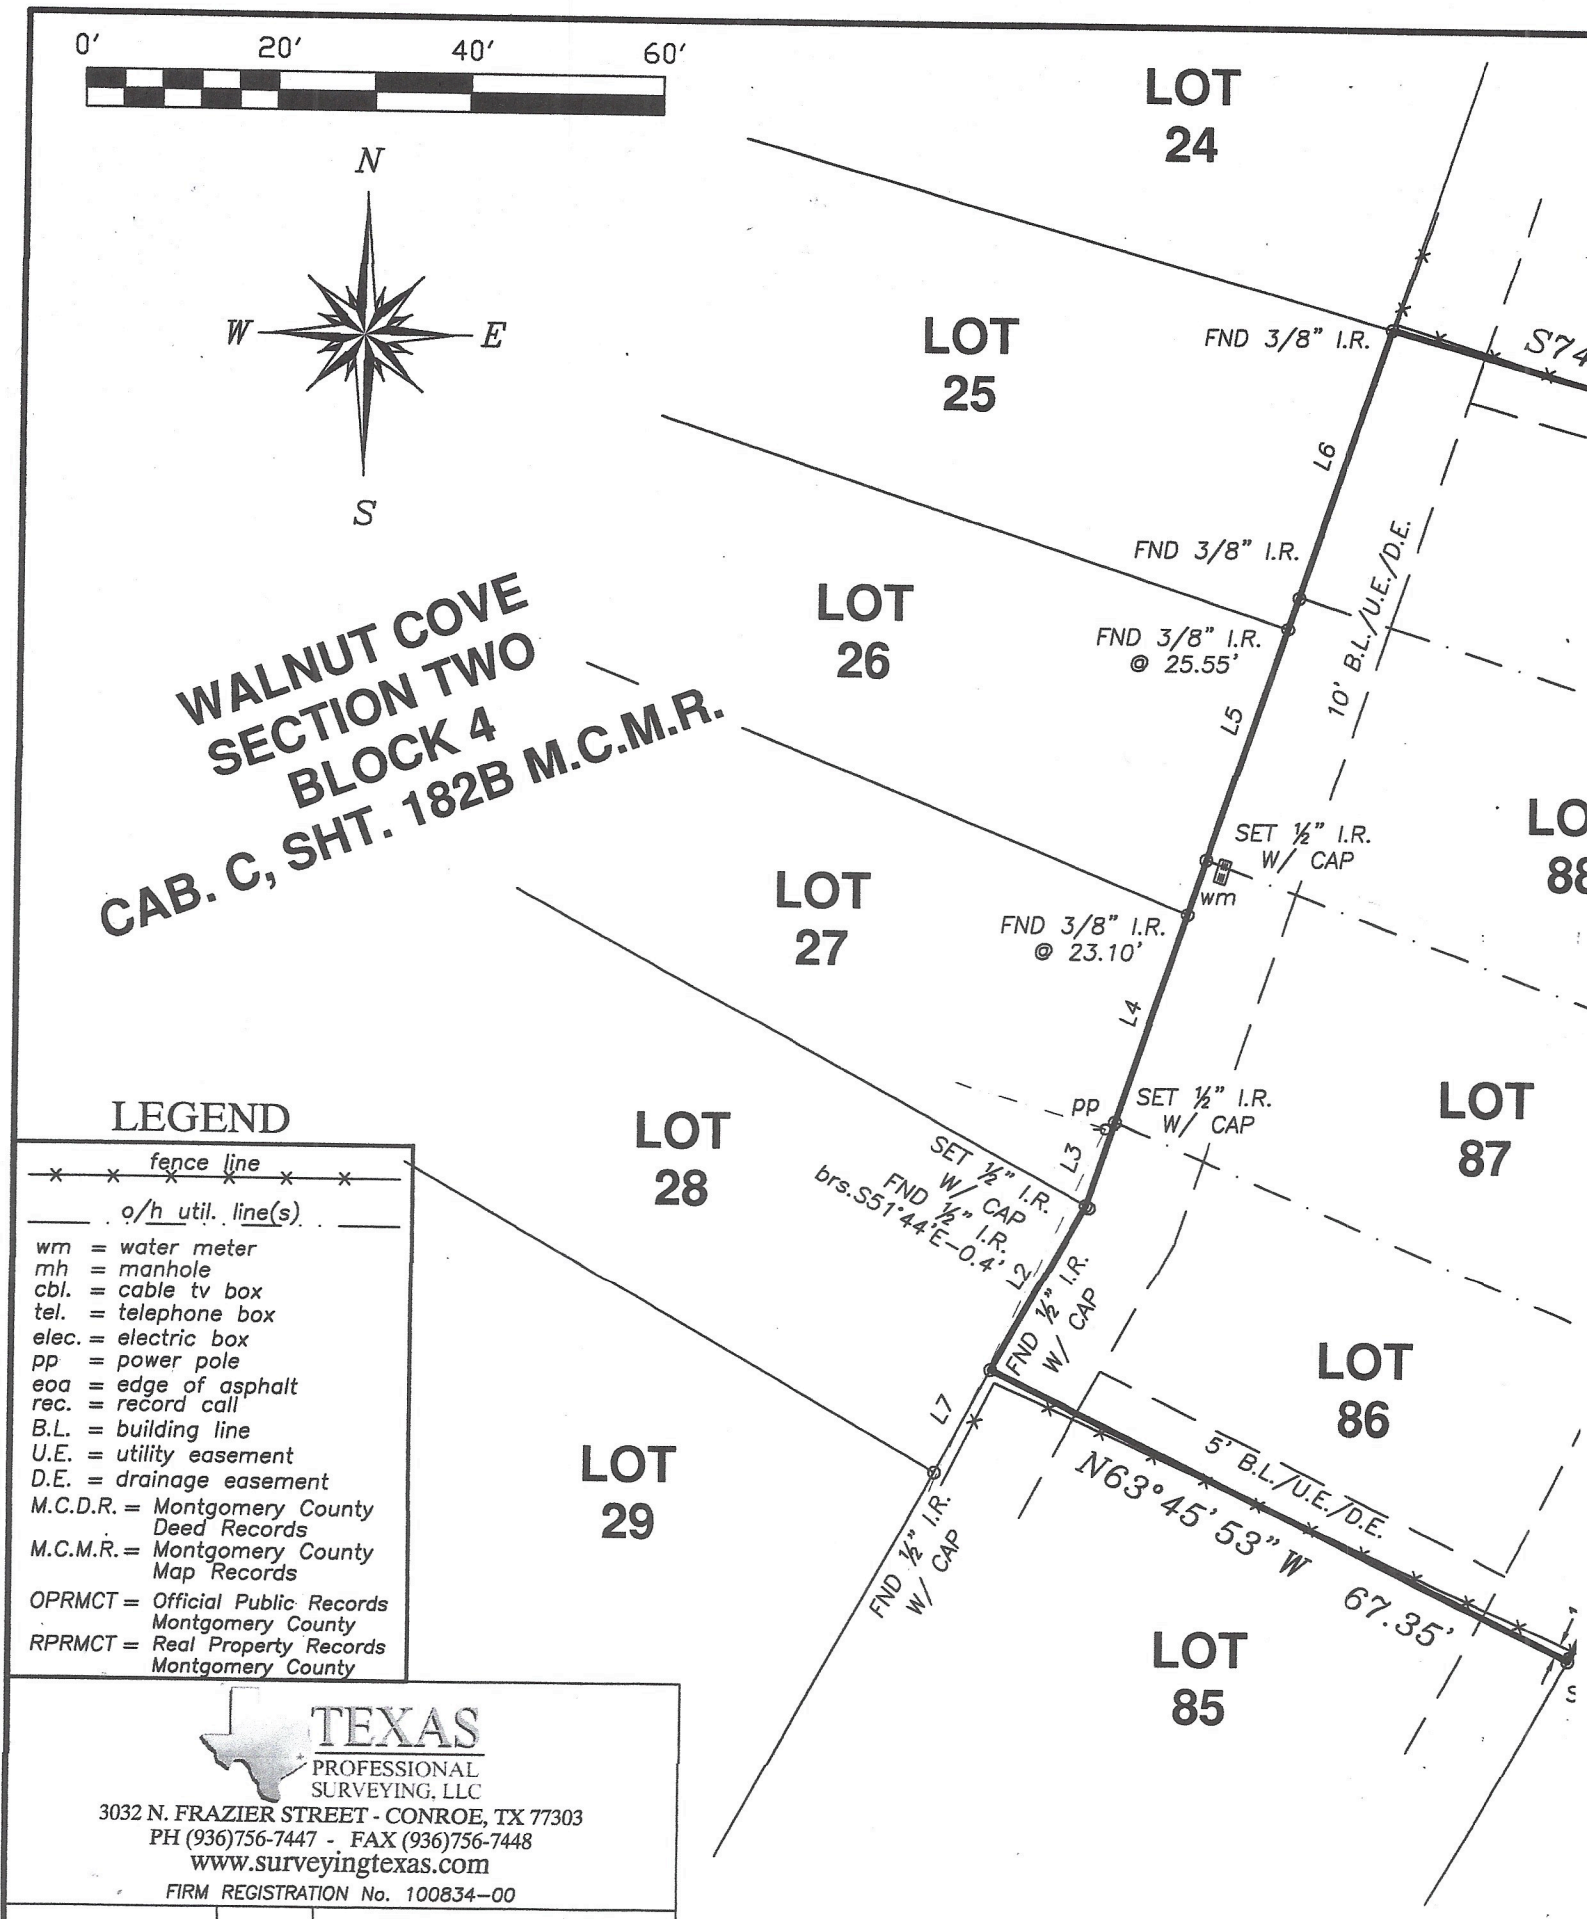

LEGEND

fence line

o/h util. line(s)

wm = water meter
mh = manhole
cbl. = cable tv box
tel. = telephone box
elec. = electric box
pp = power pole
eoa = edge of asphalt
rec. = record call
B.L. = building line
U.E. = utility easement
D.E. = drainage easement
M.C.D.R. = Montgomery County Deed Records
M.C.M.R. = Montgomery County Map Records
OPRMCT = Official Public Records Montgomery County
RPRMCT = Real Property Records Montgomery County

TEXAS PROFESSIONAL SURVEYING, LLC
3032 N. FRAZIER STREET - CONROE, TX 77303
PH (936)756-7447 - FAX (936)756-7448
www.surveyingtexas.com
FIRM REGISTRATION No. 100834-00

PROJECT NO. J70-49	Key Map 96T	DRAWING DATE: 12/10/18 REVISED: DRAWN BY: CDF

Plat is illegible and does not mathematically close. Surveyor used found monuments and original intent of plat to reconstruct boundary