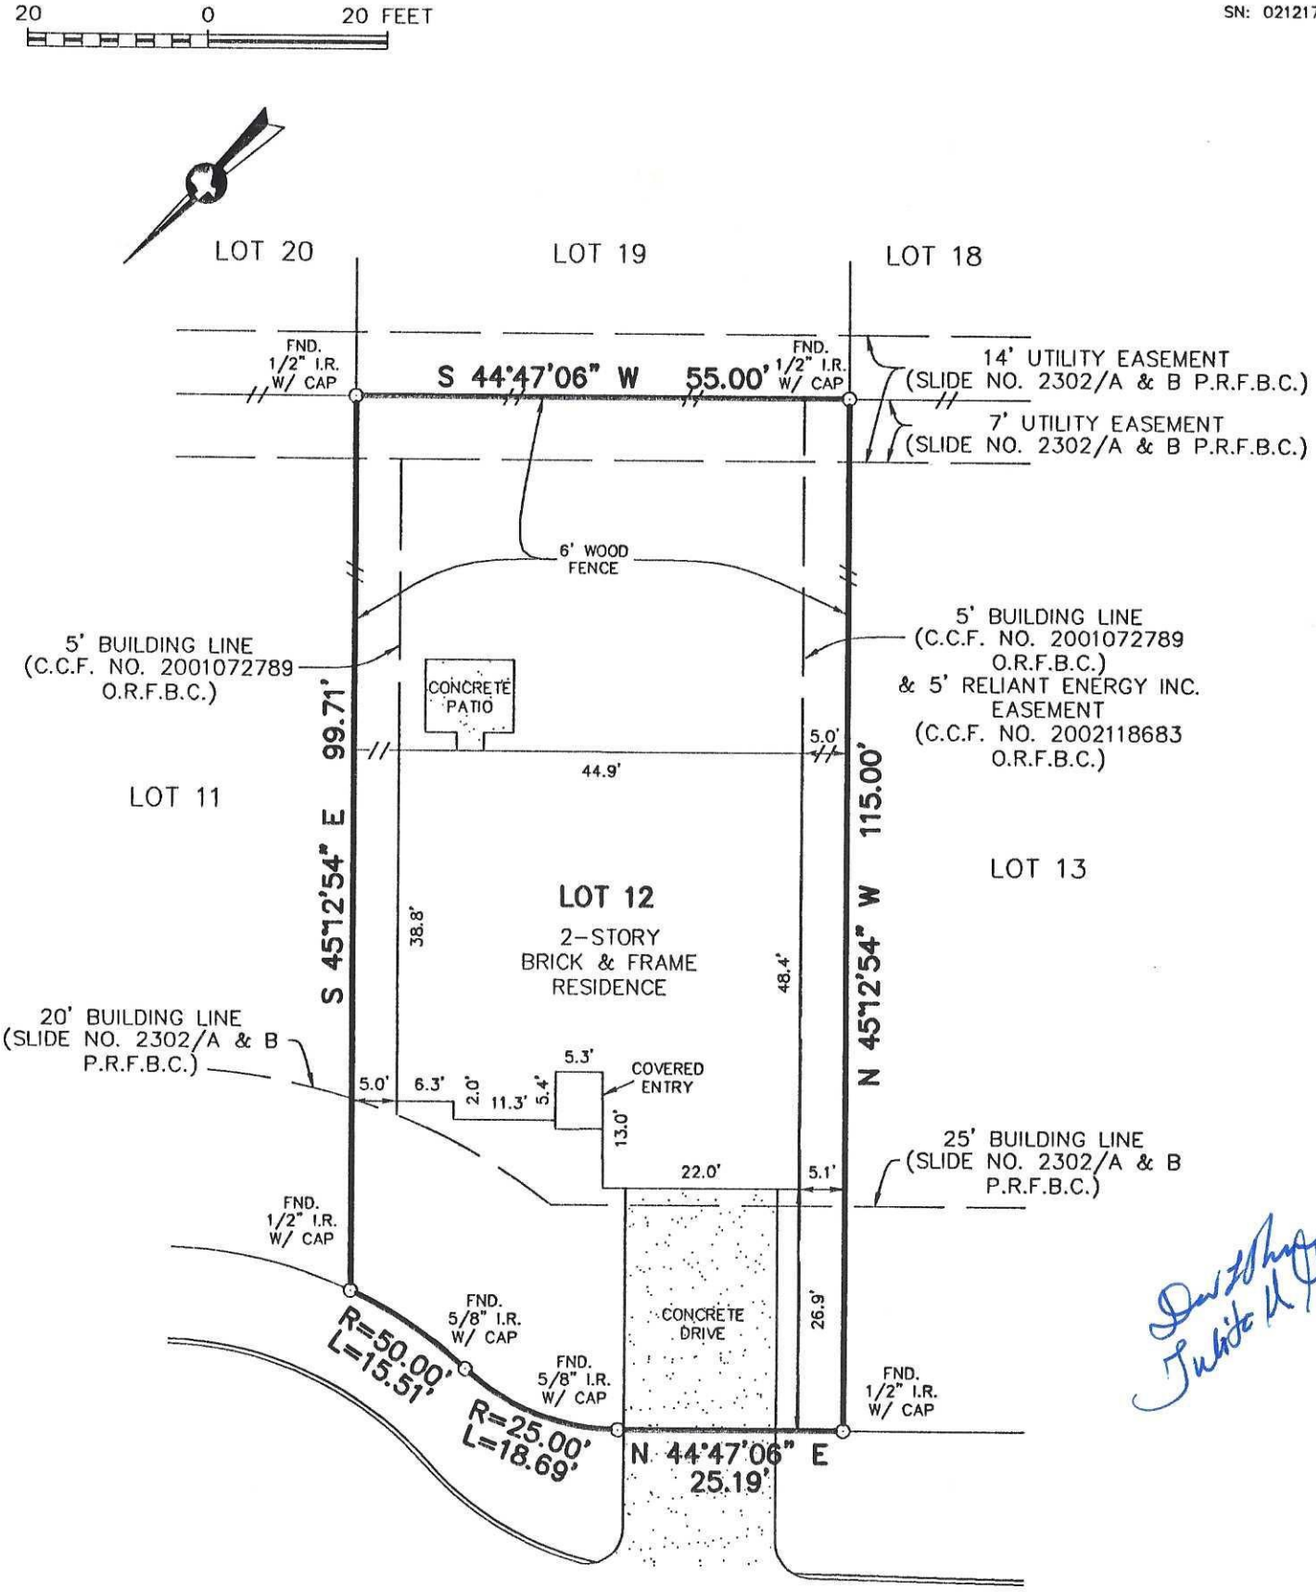

STEWART TITLE COMPANY
G.F. NO. 02301314

THIS PROPERTY DOES NOT LIE WITHIN THE 100 YEAR FLOOD HAZARD AREA PER THE FLOOD INSURANCE RATE MAP COMMUNITY PANEL NUMBERS 48157C0085 J, DATED JANUARY 3, 1997. (ZONE "X")

NOTE:
THIS TRACT IS SUBJECT TO AN AGREEMENT WITH RELIANT ENERGY INC. AS RECORDED IN C.C.F. NO. 2002053844 O.R.F.B.C., FORT BEND COUNTY, TEXAS.

PLAT OF SURVEY
LOT 12, BLOCK 2
FALCON RANCH, SECTION TWO
FORT BEND COUNTY, TEXAS
SLIDE NO. 2302/A & B, P.R.F.B.C.

PURCHASER: GLORIA M. VALDOVINOS

ADDRESS: 2911 AUTUMNGLOW CT.

I HEREBY CERTIFY THAT THIS SURVEY WAS MADE ON THE GROUND UNDER MY SUPERVISION AND THAT THIS PLAT CORRECTLY REPRESENTS THE FACTS AS FOUND AT THE TIME OF THE SURVEY.

REGISTERED PROFESSIONAL LAND SURVEYOR NO. 2042

Edminster · Hinshaw · Russ and associates
civil engineers • surveyors • land planners
10555 westoffice drive, houston, texas 77042
t 713 784 4500 f 713 784 4577 www.ehrainc.com

SCALE: 1" = 20'	JOB NO: 011-599-02	
DATE: 12-17-02	DRAWN BY: RCL	CHECKED BY: CAP
CAD FILE: FR2212.DWG	DIRECTORY: 011-599-02	