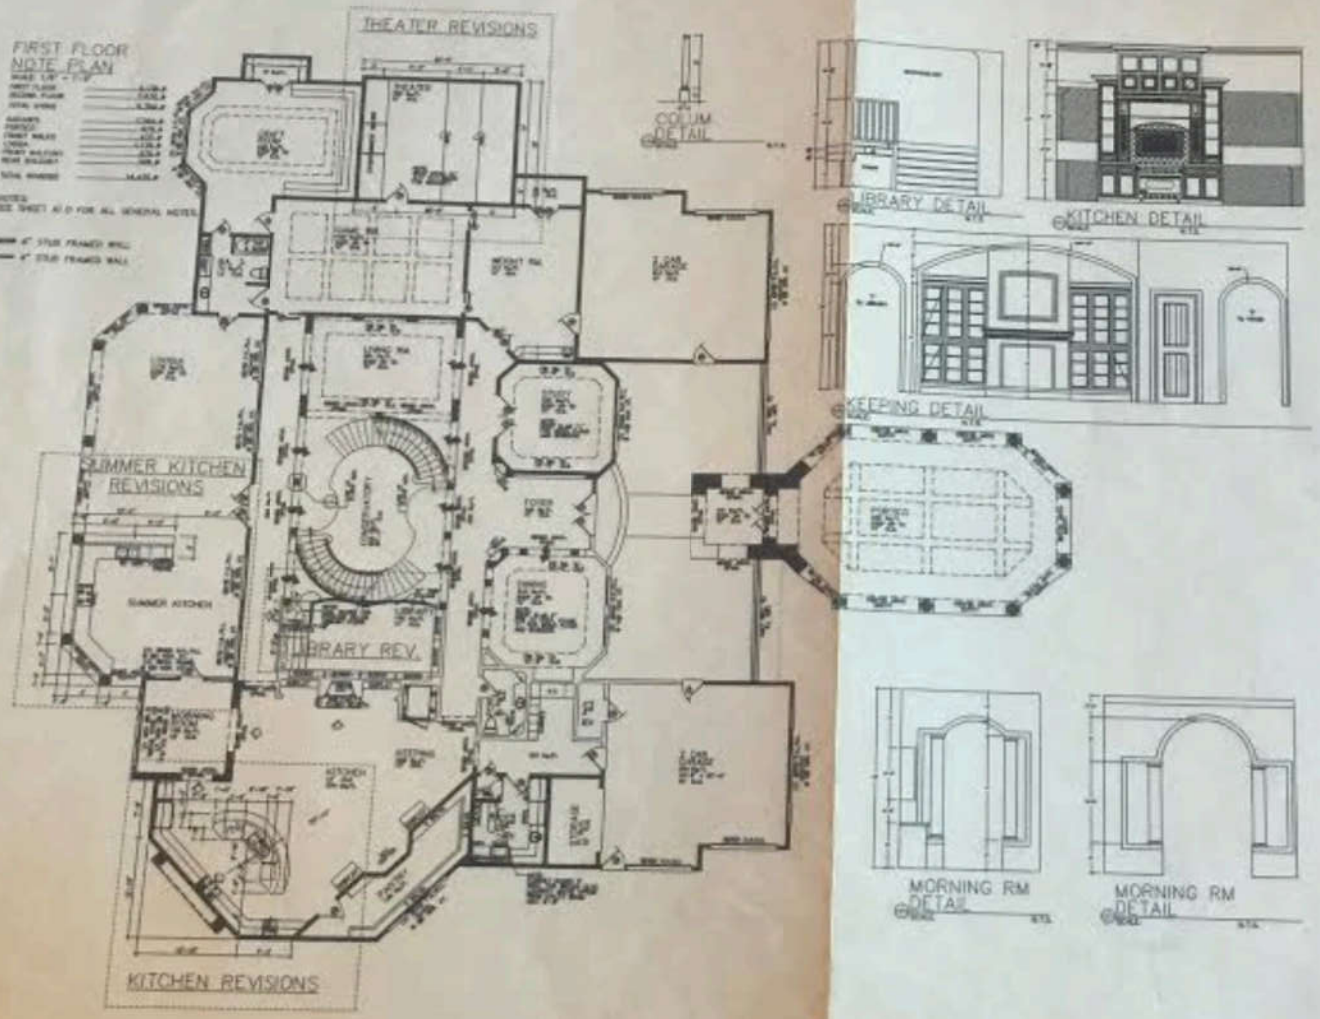

PROJECT INFORMATION

NICK & EVELYN SORENSEN

A1.1

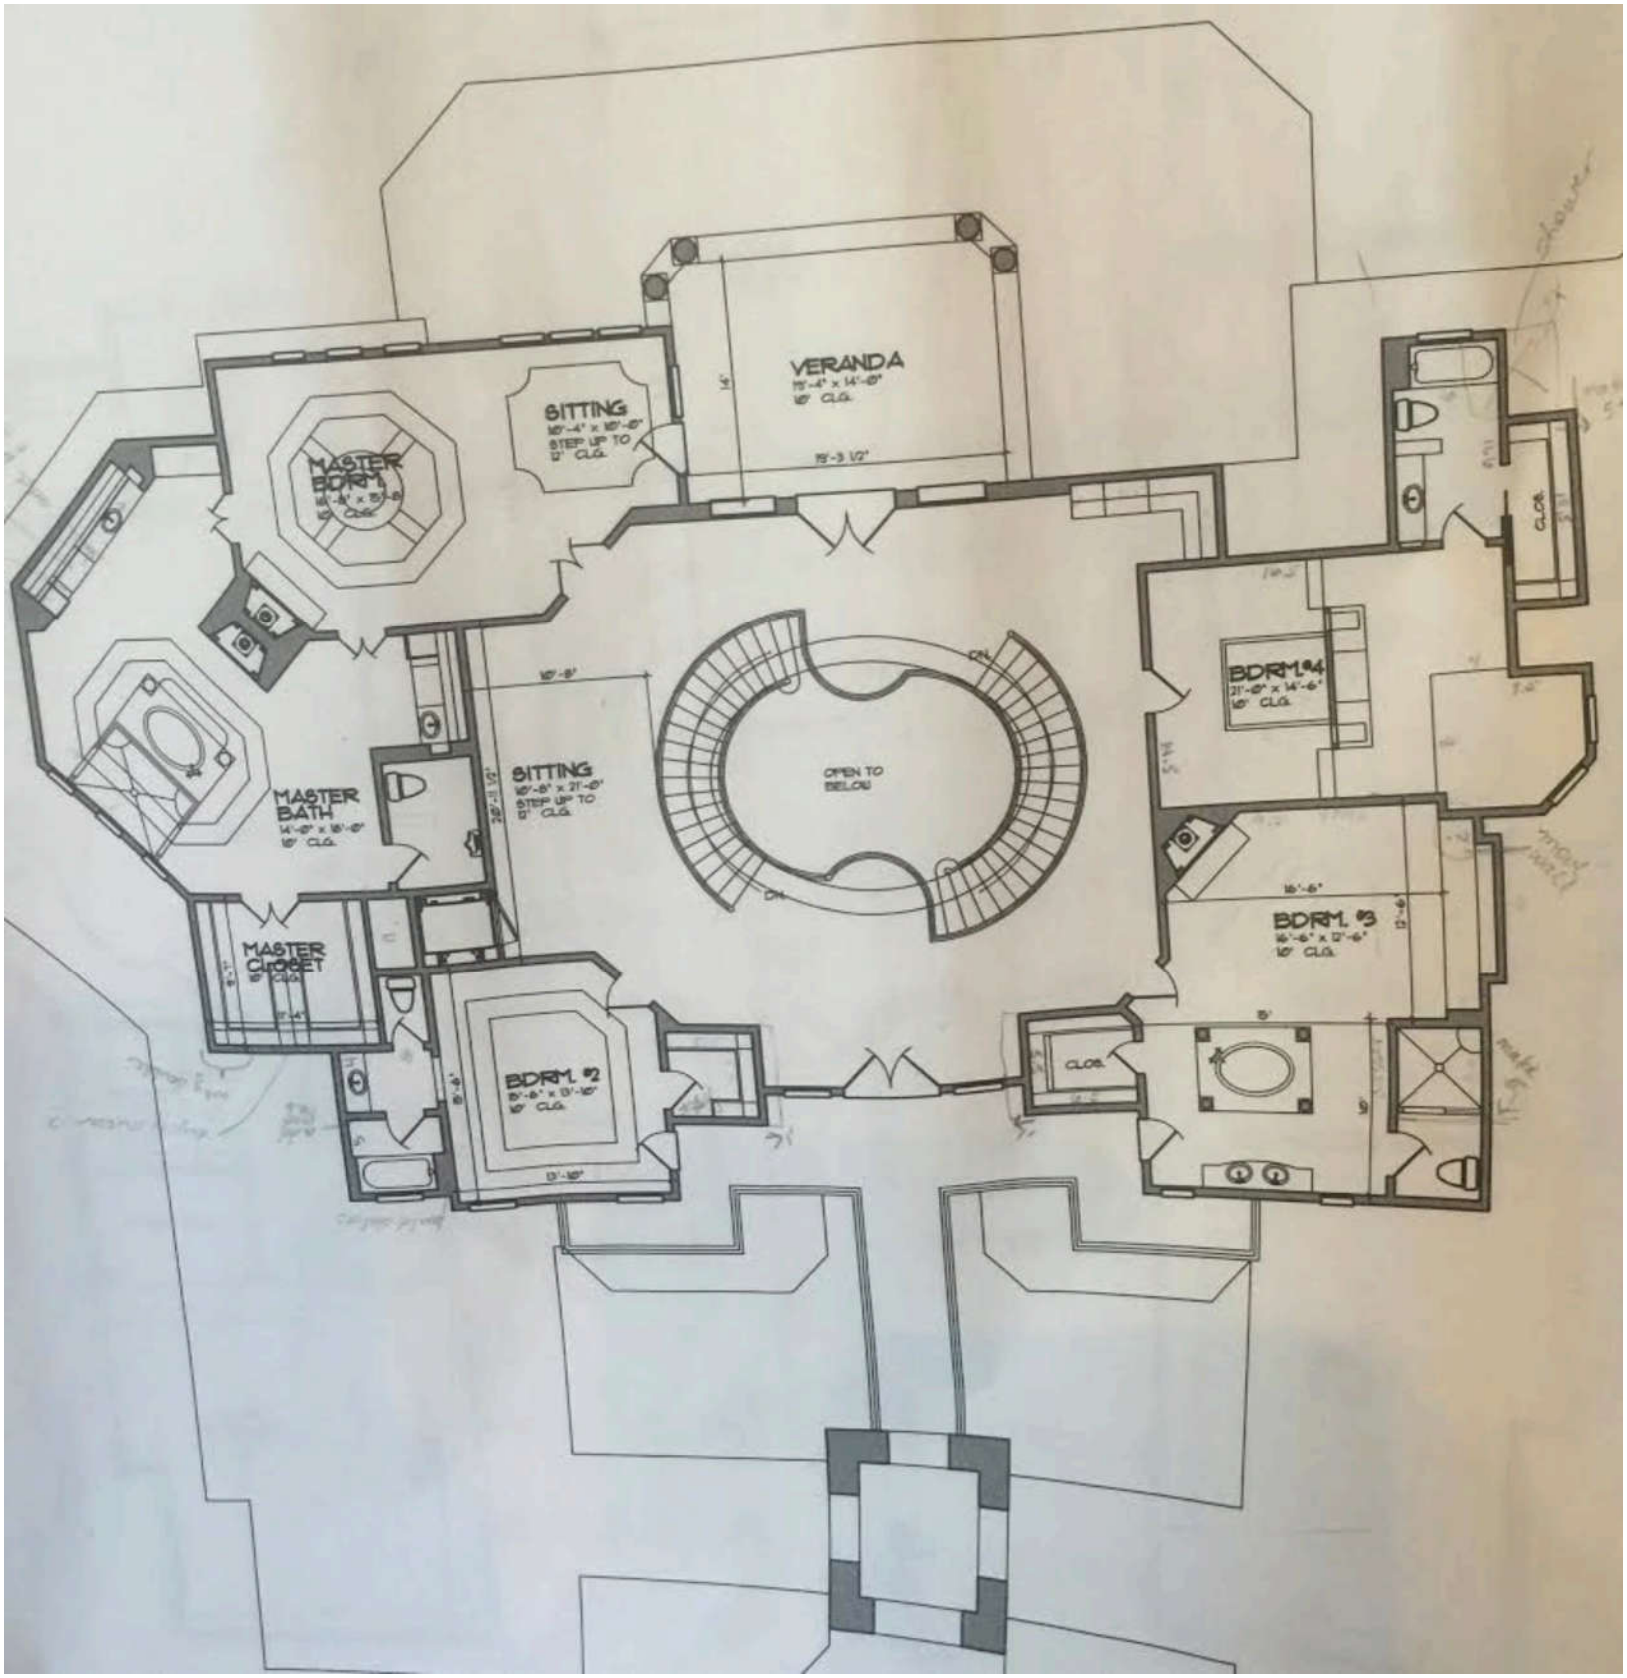
VERANDA
SITTING
STEP UP TO
MASTER BDRM.
MASTER BATH
SITTING
STEP UP TO
OPEN TO BELOW
MASTER CLOSET
BDRM. #2
BDRM. #4
BDRM. #3
CLOS.
CLOS.