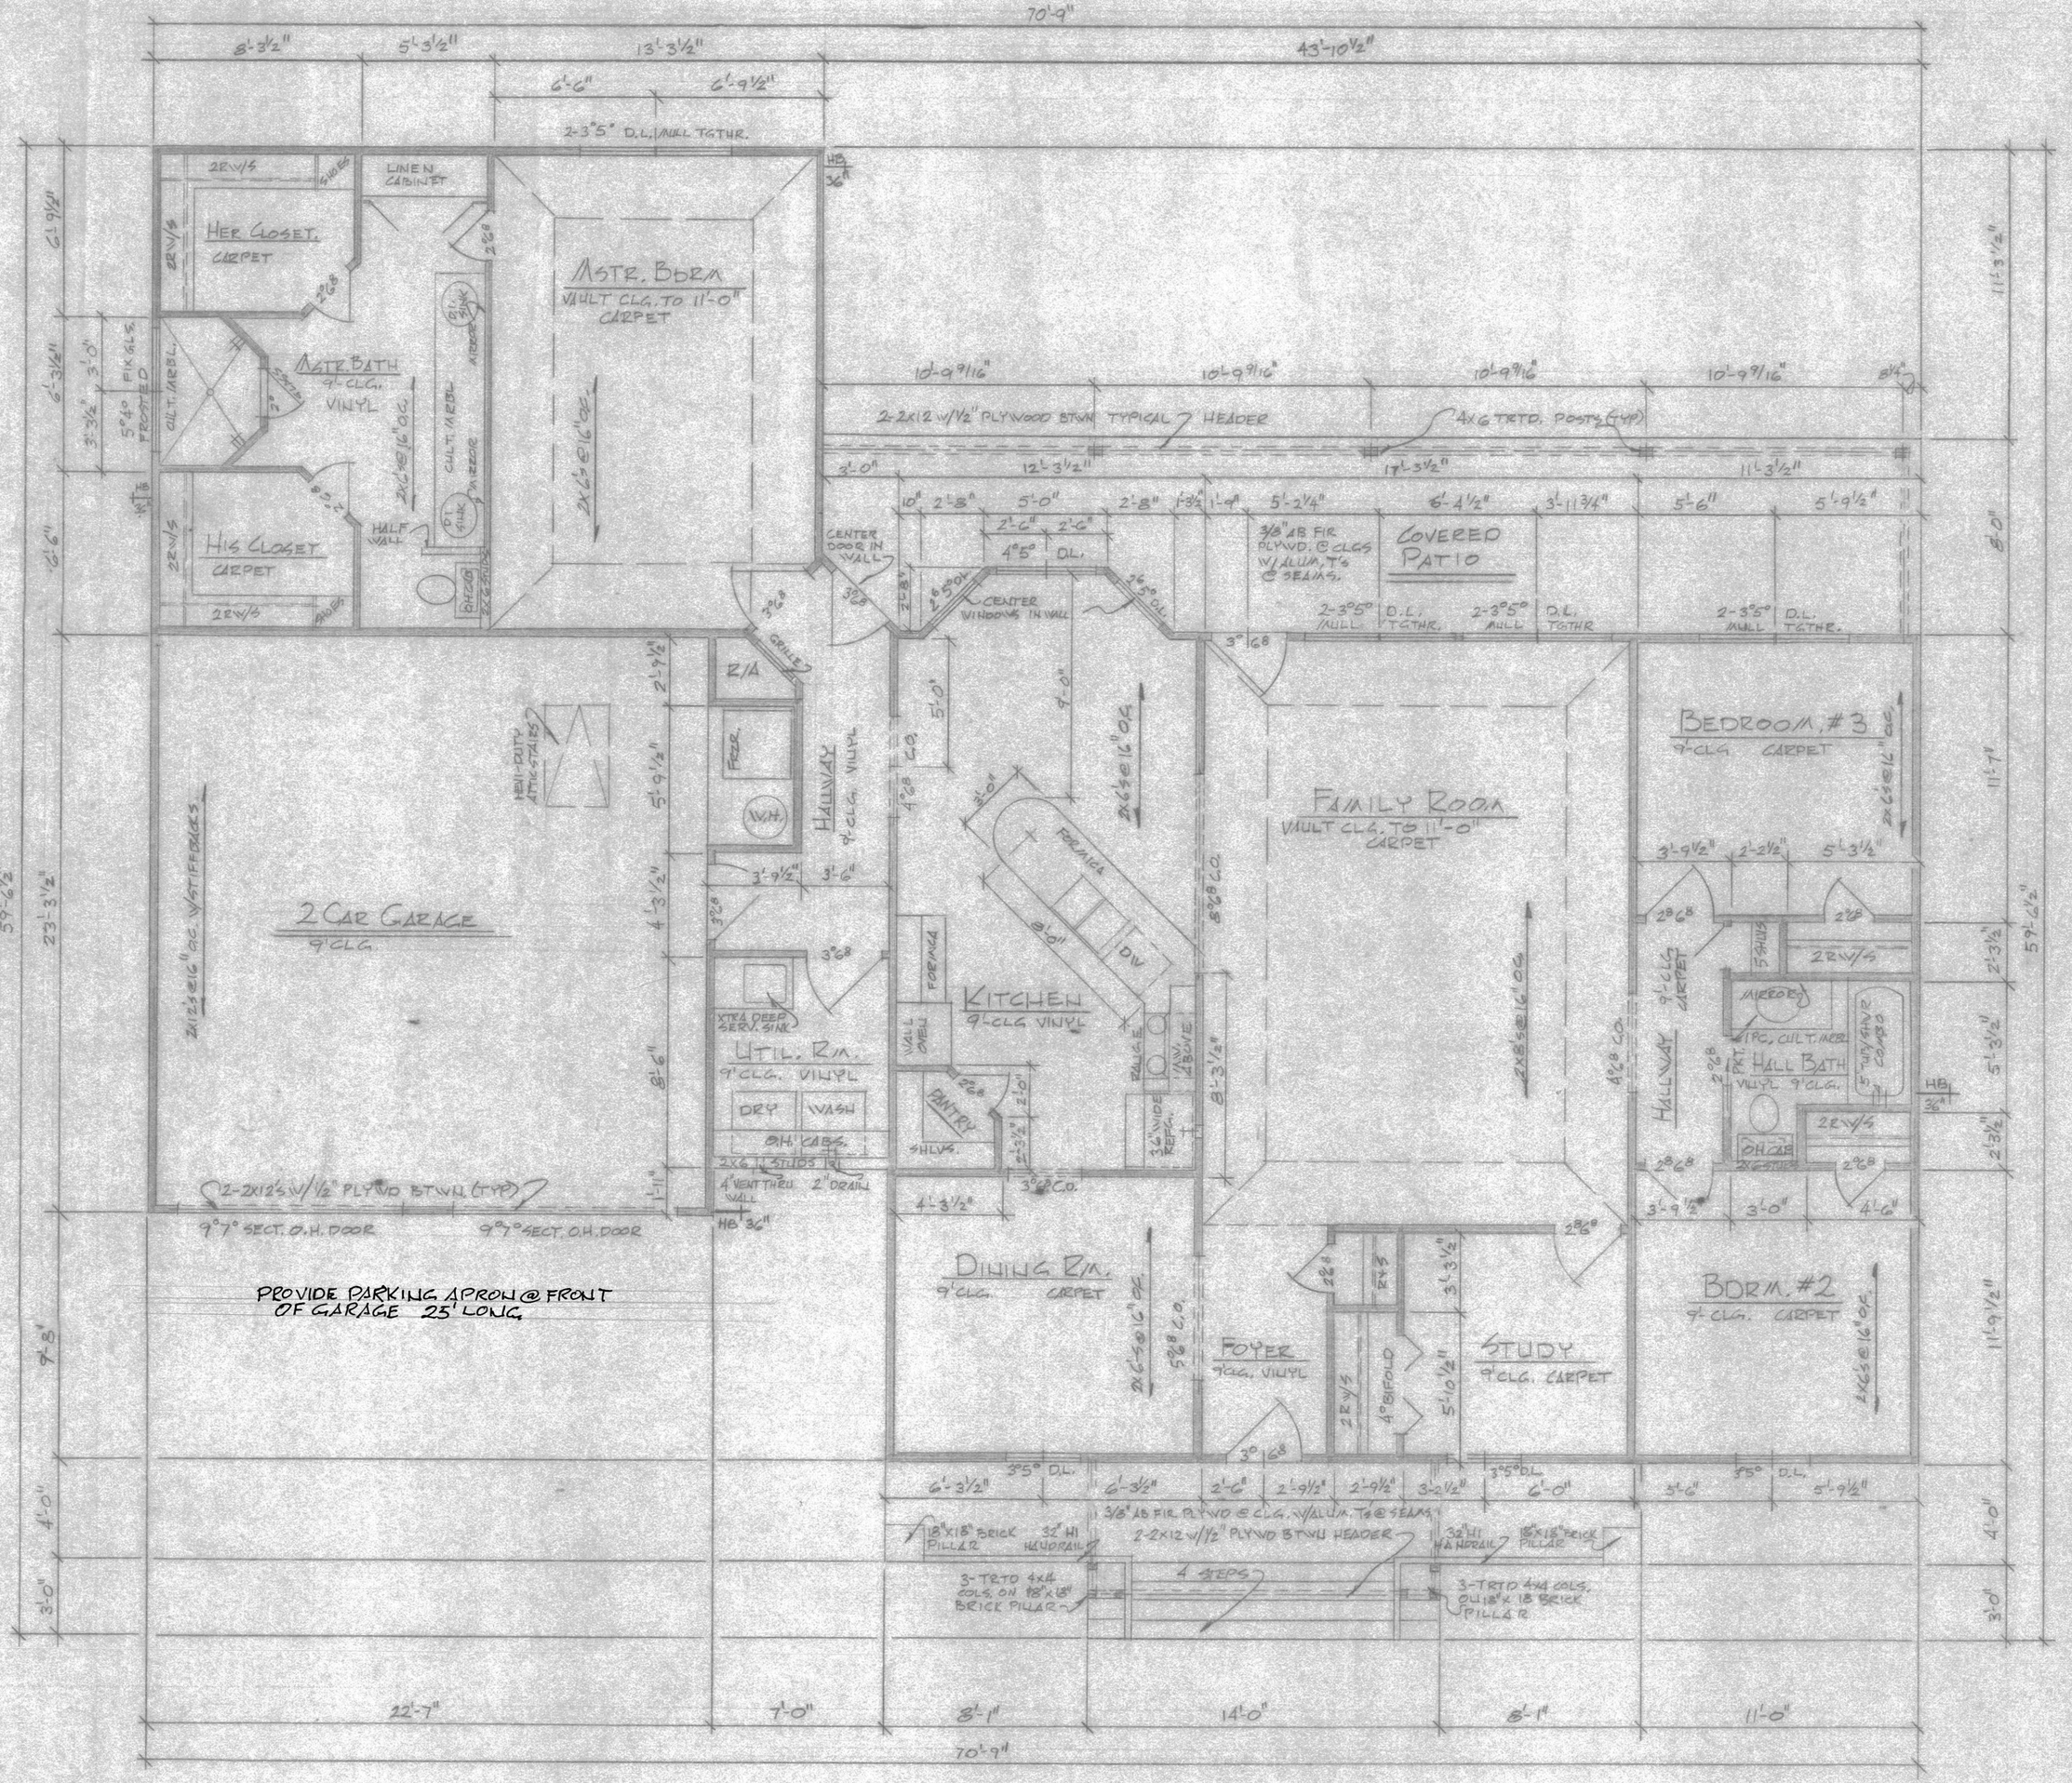

FLOOR PLAN

1/4"=1'-0"

INTERIOR CABINET ELEVATIONS

3/8"=1'-0"

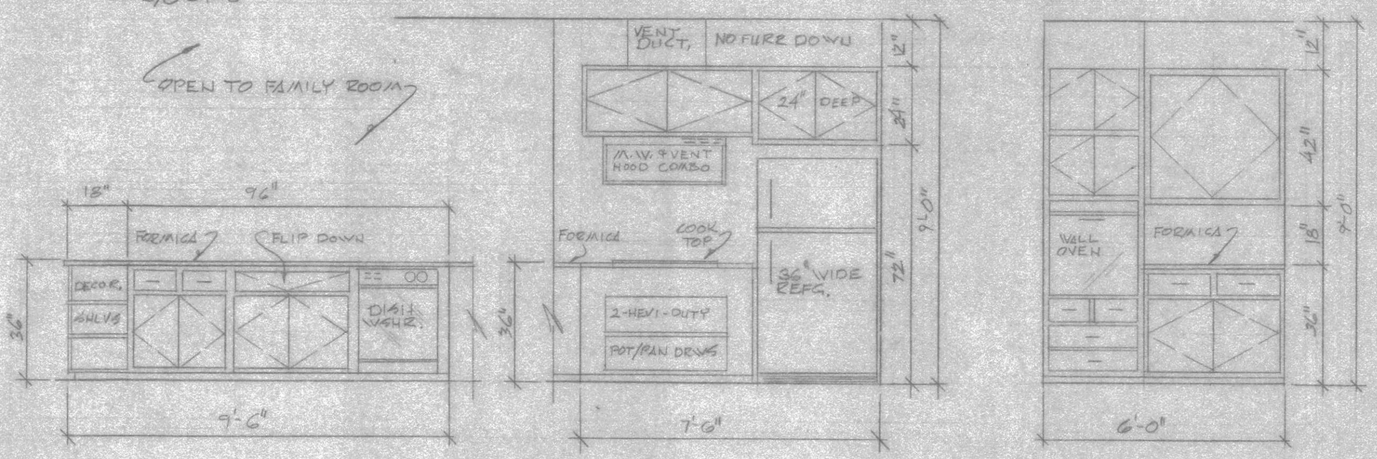

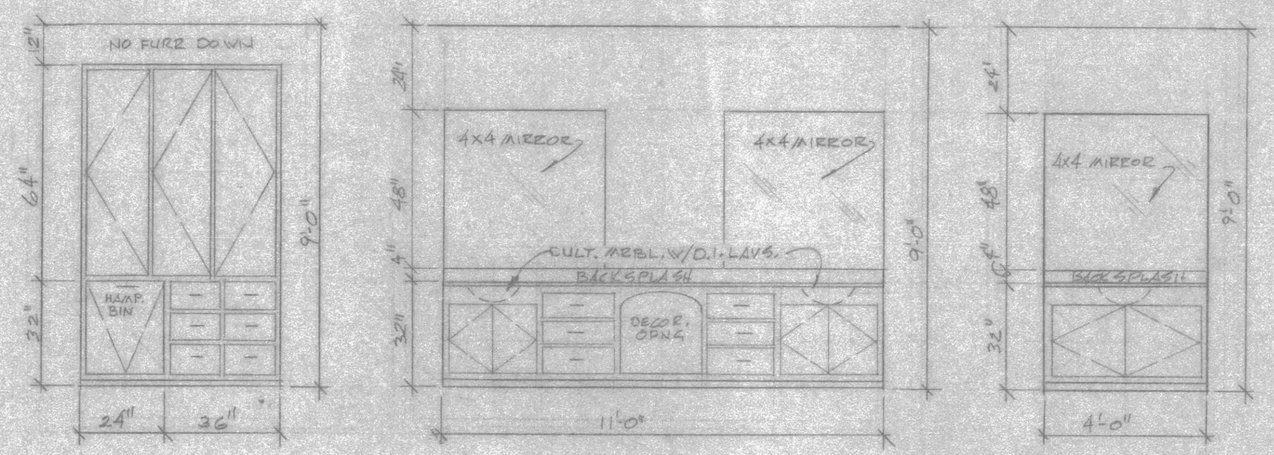

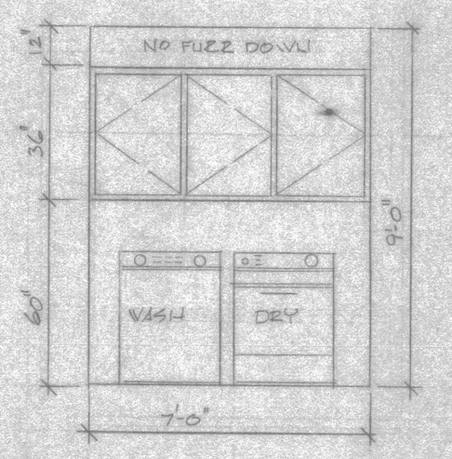

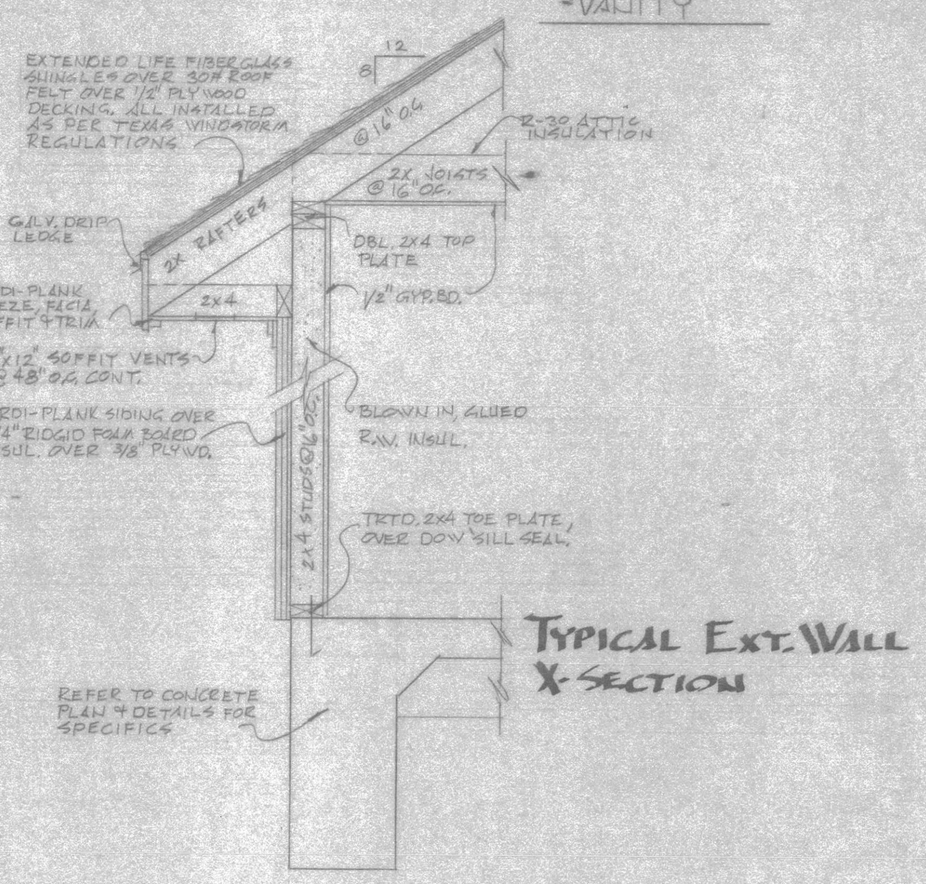

TYPICAL EXT. WALL X-SECTION

TOTAL LIVING AREA	2097#
GARAGE	520#
PORCHES	348#

FLOOR PLAN SHEET

IDEAL HOME DESIGNS
BRAZORIA, TEXAS 409-798-7181

RESIDENCE FOR
T&L. LASSITER

APPROVED | DATE 9-5-99

2 OF 4

2