JOHN FOSTER SURVEY, A-205
MONTGOMERY COUNTY, TEXAS

GRAPHIC SCALE

(IN FEET)
1 inch = 60 ft.

NORTH

LEGEND:
AC. – ACRES
A/C – AIR CONDITION
A.E. – AERIAL EASEMENT
B.L. – BUILDING LINE
BLDG. – BUILDING
CONC – CONCRETE
– ELECTRIC BOX
– TELEPHONE BOX
– CABLE TELEVISION BOX
– GAS METER
– WATER METER
– LIGHT POLE
– SANITARY SEWER MANHOLE
– STORM SEWER MANHOLE
– TELEPHONE MANHOLE
– ELECTRIC MANHOLE
– SAMPLE WELL
– DRAINAGE INLET
– FIBEROPTICS MARKER
– UNDERGROUND TELEPHONE MARKER
– GAS MARKER
– PIPELINE MARKER
– FIRE HYDRANT
– WATER VALVE
– GAS VALVE
– MONITORING WELL
– UTILITY POLE
– ELECTRIC METER
– TRAFFIC SIGNAL POLE
– TRAFFIC CONTROL BOX
– BENCHMARK
F.C. – FILM CODE
C.F. NO. – CLERK'S FILE NUMBER
M.C.D.R. – MONTGOMERY COUNTY DEED RECORDS
M.C.M.R. – MONTGOMERY COUNTY MAP RECORDS
P.O.B. – POINT OF BEGINNING
P.O.C. – POINT OF COMMENCING
SQ.FT. – SQUARE FEET
S.S.E. – SANITARY SEWER EASEMENT
STM.S.E. – STORM SEWER EASEMENT
HL&P – HOUSTON LIGHTING & POWER
ESMT. – EASEMENT
U.E. – UTILITY EASEMENT
– OVERHEAD UTILITY LINES
– BARBED WIRE FENCE
– CHAIN LINK FENCE
– WOODEN FENCE
– WROUGHT IRON FENCE

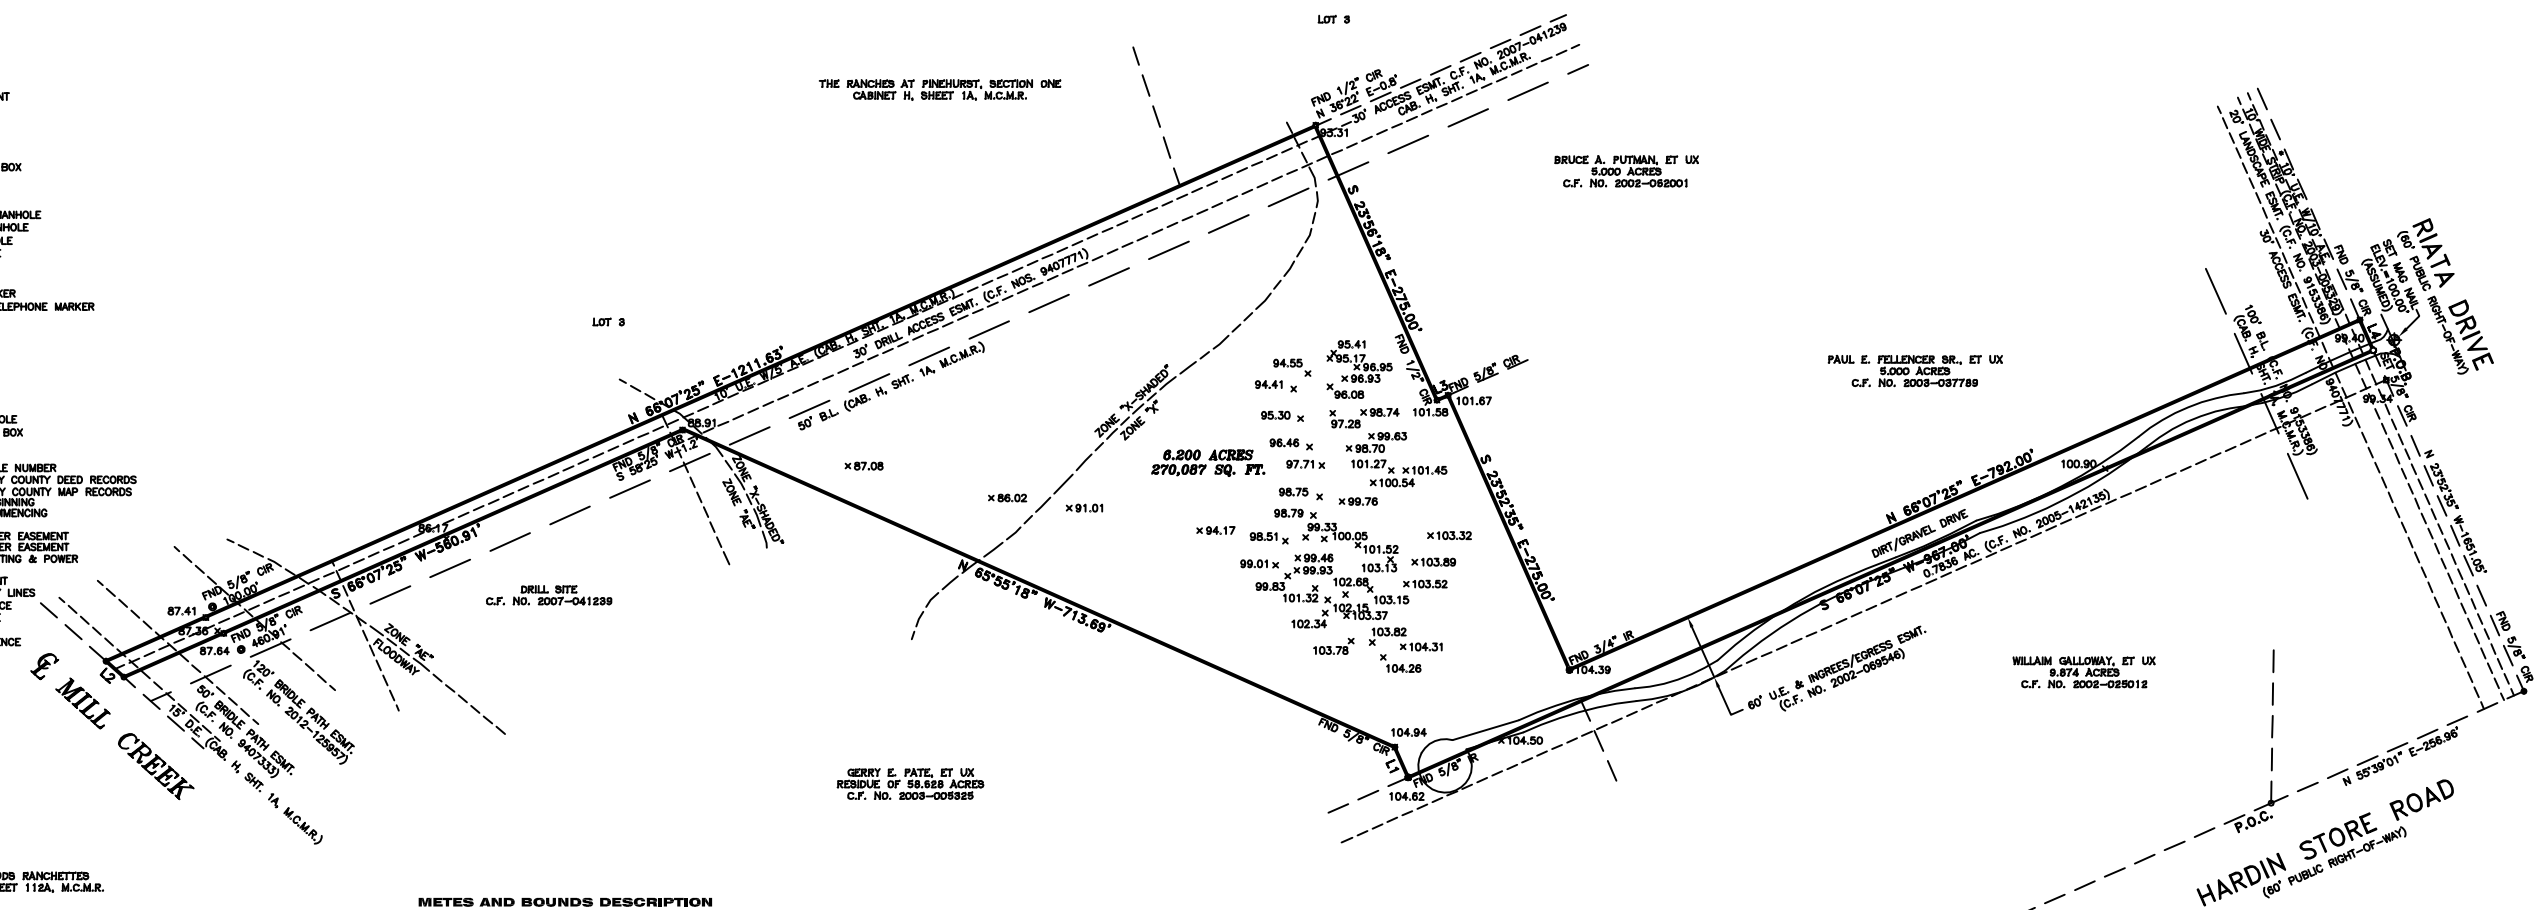
THE RANCHES AT PINEHURST, SECTION ONE
CABINET H, SHEET 1A, M.C.M.R.
LOT 3
FND 1/2" CIR
N 36°22' E-0.8'
30' ACCESS ESMT. C.F. NO. 2007-041239
CAB. H, SHT. 1A, M.C.M.R.
BRUCE A. PUTMAN, ET UX
5.000 ACRES
C.F. NO. 2002-082001
S 23°56'18" E-275.00'
FND 1/2" CIR
FND 5/8" CIR
S 23°52'35" E-275.00'
N 66°07'25" E-1211.63'
30' DRILL ACCESS ESMT. (C.F. NOS. 9407771)
50' B.L. (CAB. H, SHT. 1A, M.C.M.R.)
FND 5/8" CIR
S 58°25' W-1.2'
ZONE "X-SHADED"
ZONE "X"
6.200 ACRES
270,087 SQ. FT.
N 66°07'25" W-560.91'
S 66°07'25" W-460.91'
FND 5/8" CIR
100.00'
87.41
87.36
87.64
ZONE "AE"
FLOODWAY
20' BRIDLE PATH ESMT.
(C.F. NO. 2012-125957)
50' BRIDLE PATH ESMT.
B.L. (CAB. H, SHT. 1A, M.C.M.R.)
L2
℄ MILL CREEK
DRILL SITE
C.F. NO. 2007-041239
N 65°55'18" W-713.69'
DECKER WOODS RANCHETTES
CABINET D, SHEET 112A, M.C.M.R.
GERRY E. PATE, ET UX
RESIDUE OF 58.628 ACRES
C.F. NO. 2003-005325
FND 3/4" IR
FND 5/8" CIR
L1
FND 5/8" R
104.62
104.94
104.39
104.50
PAUL E. FELLENCER SR., ET UX
5.000 ACRES
C.F. NO. 2003-037789
N 66°07'25" E-792.00'
100.90
DIRT/GRAVEL DRIVE
S 66°07'25" W-967.00'
0.7836 AC. (C.F. NO. 2005-142135)
60' U.E. & INGRESS/EGRESS ESMT.
(C.F. NO. 2002-069546)
WILLIAM GALLOWAY, ET UX
9.874 ACRES
C.F. NO. 2002-025012
(C.F. NO. 2005-139398)
20' LANDSCAPE ESMT. (C.F. NO. 9150398)
50' ACCESS ESMT. (C.F. NO. 9407771)
100' B.L.
(CAB. H, SHT. 1A, M.C.M.R.)
RIATA DRIVE
(60' PUBLIC RIGHT-OF-WAY)
SET MAG NAIL
ELEV. 100.00'
(ASSUMED)
FND 5/8" CIR
98.40
