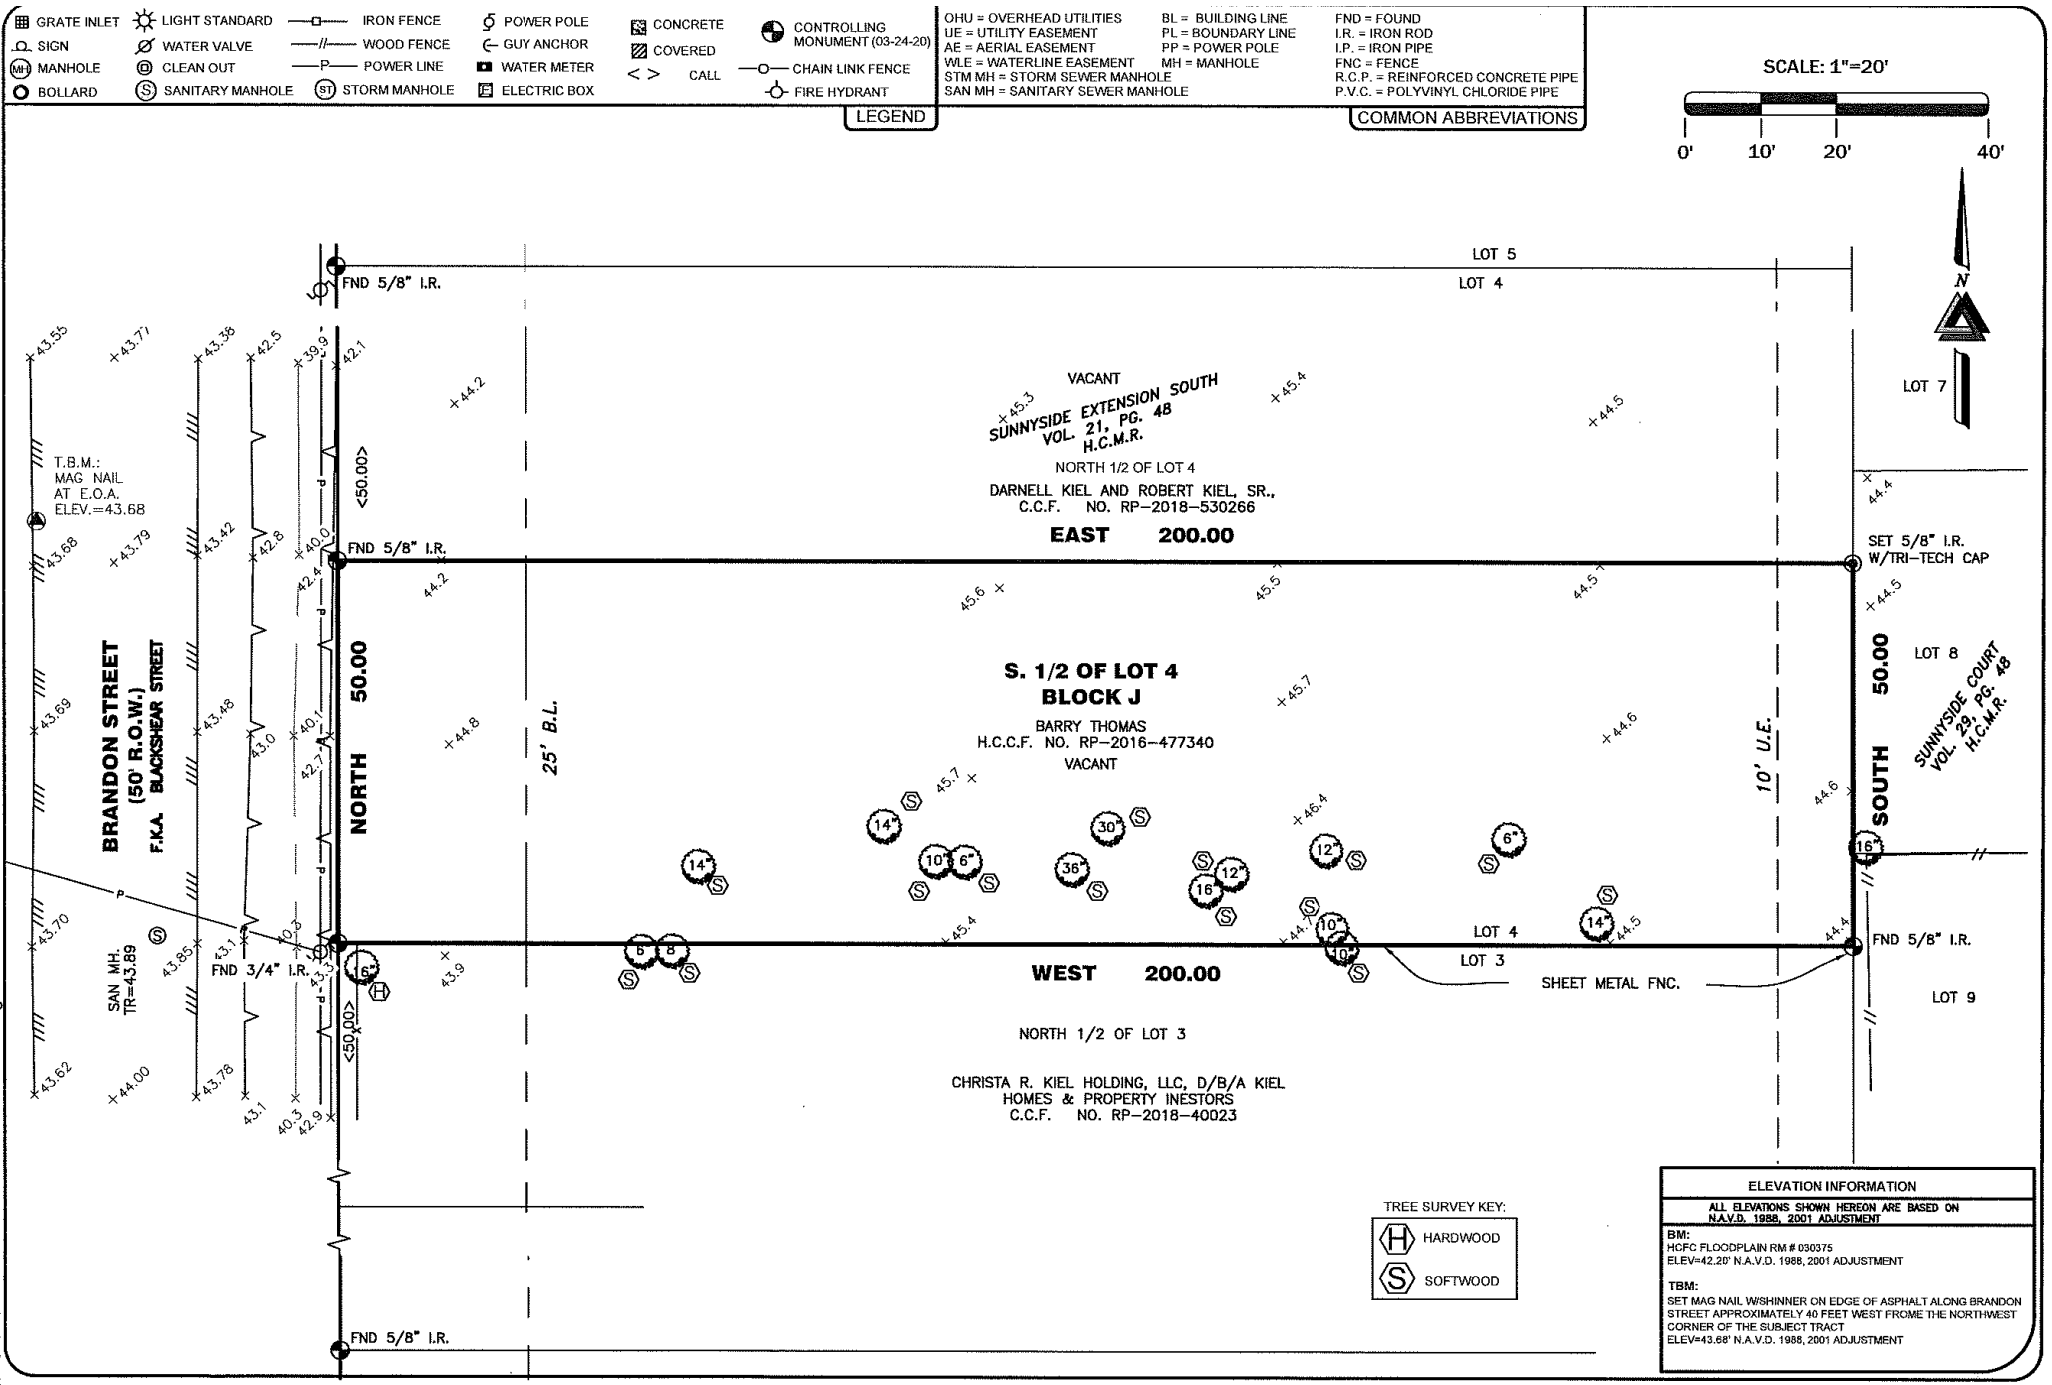

TRI-TECH
SURVEYING COMPANY, L.P.
10401 WESTOFFICE DR.

8925 BRANDON STREET

BOUNDARY, TOPO & TREE SURVEY

LOT: S. 1/2 OF LOT 4
BLOCK: J
SUBDIVISION: SUNNYSIDE EXTENSION SOUTH
RECORDING: VOL. 21, PG. 48,
MAP RECORDS HARRIS COUNTY, TEXAS
BORROWER: CASTLEROCK COMMUNITIES
STEWART TITLE GUARANTY COMPANY

JOB NO: CR350-20
ENCUMB. STUDY: N/A
CALC BY: M.COX
DRAWN BY: W.WAMUNGU
CHECKED BY: D.SULLIVAN
BEARING BASE: REFERRED TO PLAT NORTH
FIELD CREW (A): M.SOTO
FIELD CREW (B): N/A