G.F. No. ATH12019266 - Buyer: Brian LOgan Uffelman and Sandra Ann Uffelman

Lots 1657, 1658 and 1659, in CLEAR LAKE SHORES, an addition in Galveston County, Texas, according to the map or plat thereof recorded in Volume 254, Page 92, and transferred to Volume 254-A, Page 14, both in the Office of the County Clerk of Galveston County, Texas.

SCALE
1" = 20'

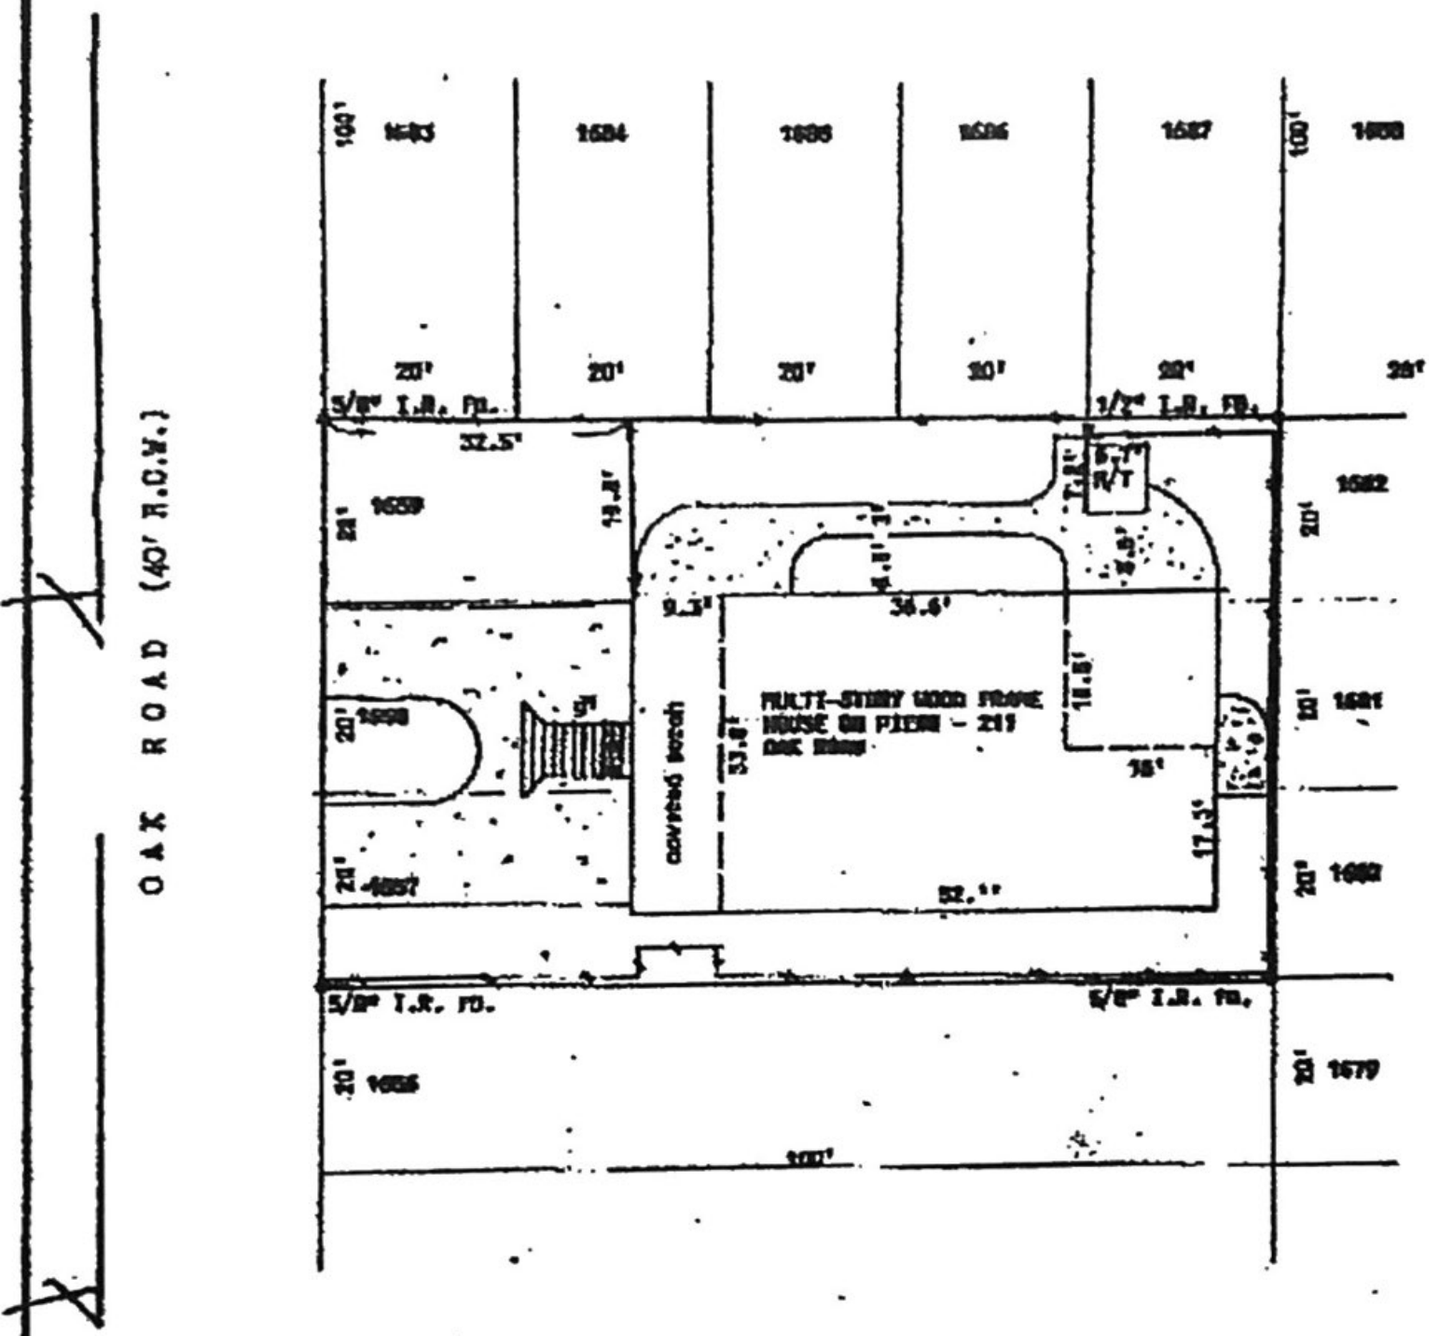

I hereby certify that this is a plat on the above property indicating improvements thereon which was prepared under my supervision from a survey made on the ground on January 19, 2012.

Subject property DOES lie within the 100 year flood plain; Property lies in Zone A-13, elevation 11' according to Map No. 485461 0001 C.

STATE OF TEXAS
REGISTERED
ROBERT L. DERRICK
2753
LAND SURVEYOR

Robert L. Derrick

Job No. 9616