COPYRIGHT 2001

JOB NO.: 0093-01

GRAPHIC PLOTTING ONLY THIS PROPERTY IS NOT IN THE 100 YEAR FLOOD PLAIN ACCORDING TO N.F.I.P. MAP NO. 201C 0855K REV. APRIL 20, 2000. ZONE "X". WE DO NOT ASSUME RESPONSIBILITY FOR EXACT DETERMINATION.
OPERTY SUBJECT TO LOCAL MUNICIPALITIES AND ORDINANCES, ZONING REQUIREMENTS AND SUBDIVISION COVENANTS, NDITIONS AND RESTRICTIONS.

USE OVER THE 25' BUILDING LINE AS SHOWN

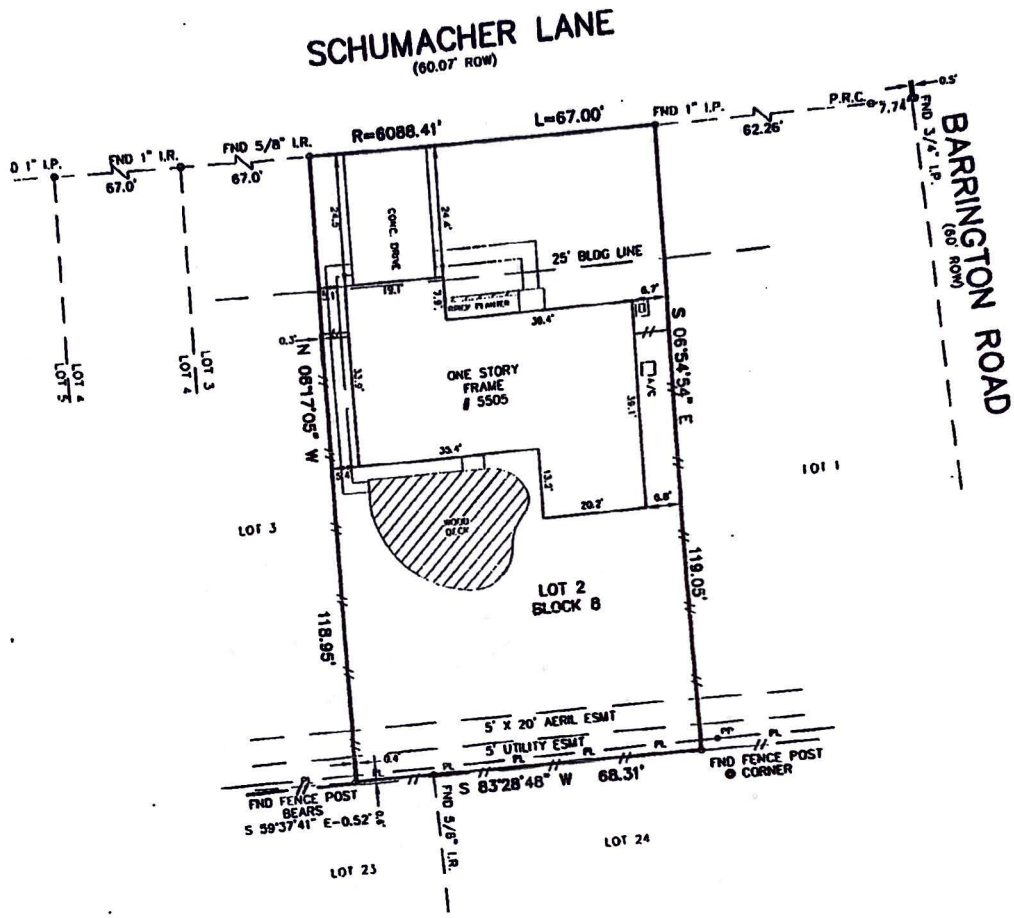

I, Edilberto V. Barrientos, a Registered Professional Land Surveyor in the State of Texas, do hereby Certify that this survey was made on the ground, under my supervision, of the property described hereon (and/or by metes and bounds on attached sheet), is correct and that there are no encroachments apparent on the ground, and that all improvements lie wholly within the property lines, except as shown or noted hereon. This survey is certified for this transaction only and is not transferable to additional institutions or subsequent owners. Surveyor did not abstract property, easements, building lines, restrictions, etc. shown hereon are as identified by

PARTNERS TITLE COMPANY GF No. 01226967

Lot 2 Block 8 of LARCHMONT

A SUBDIVISION IN HARRIS COUNTY, TEXAS.

According to the map or plat thereof recorded in Volume 47 Page 31

of the MAP records of HARRIS County, Texas.

Purchaser: SCOTT ALAN CARR

Address: 5505 SCHUMACHER LANE, HOUSTON, TEXAS 77056

Lender: IMAYLOAN.COM

Witness my hand this 27TH day of FEBRUARY, 2001

STATE OF TEXAS REGISTERED EDILBERTO V. BARRIENTOS 5364 PROFESSIONAL LAND SURVEYOR

H S W

Hughes-Southwest Surveying Co.

11231 RICHMOND AVE. D-105, HOUSTON, TEXAS 77082
PH: 281-496-9977 • FAX: 281-496-9889 • 1-800-336-2840
www.hughessurvey.com

EDILBERTO V. BARRIENTOS
REGISTERED PROFESSIONAL LAND SURVEYOR NO. 5364

SCALE: 1"=20' DRAWN BY: KT

REVISION: