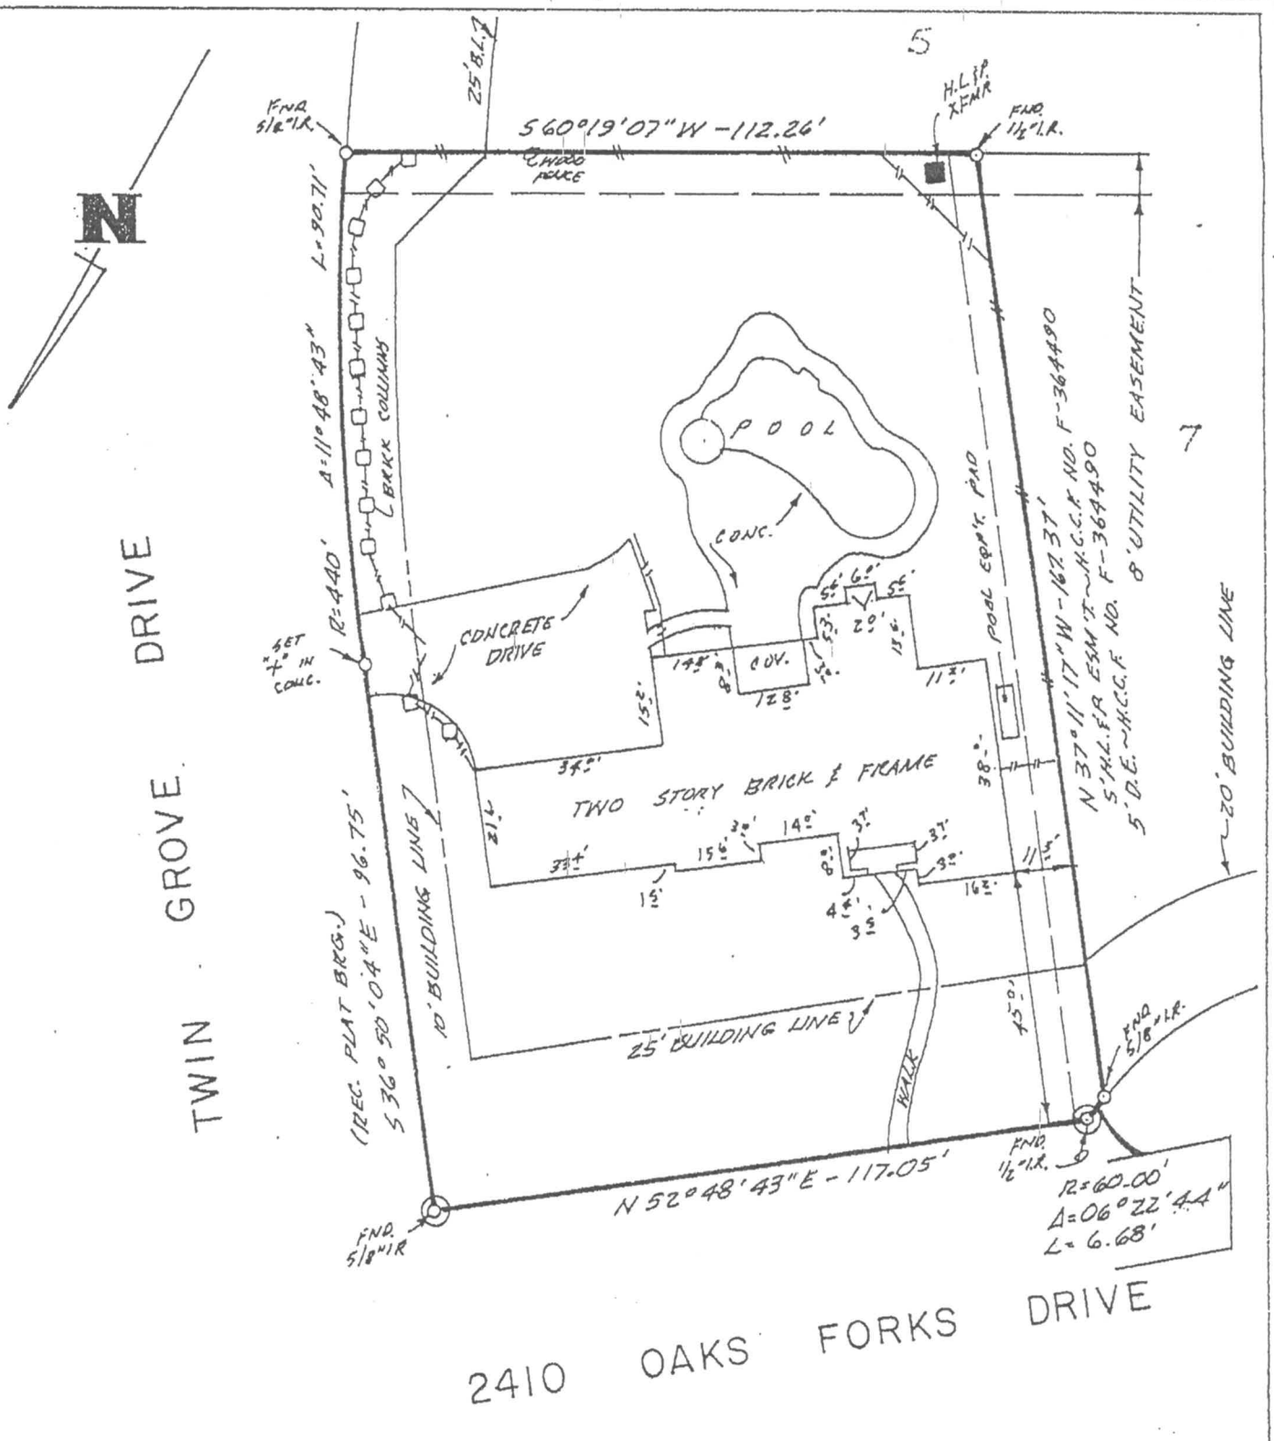

PROPERTY DESCRIPTION: LOT SIX(6), BLOCK SEVEN (7), OF KINGS FOREST, SECTION TWO (2), A SUBDIVISION IN HARRIS COUNTY, TEXAS, ACCORDING TO THE MAP OR PLAT THEREOF, RECORDED IN VOL. 245, PG. 20, OF THE MAP RECORDS OF HARRIS COUNTY, TEXAS.

BUYER: MICHAEL E. ROGALA and JANET S. ROGALA
ADDRESS: 2410 OAKS FORKS DRIVE KINGWOOD, TEXAS

G.F.: 98060108
DATE: 06-16-98
SCALE: 1" = 30'

FLOOD ZONE "X"
F.E.M.A. MAP 480210 0315 J
DATED NOV. 6, 1996

TITLE CO.: HOUSTON TITLE CO.

LENDER: FLEET MORTGAGE

NOTES:

Michael E. Rogala
Janet S. Rogala
Rodney H. Wilkes
Alice Wilkes

I, Alvin R. Hiroms, a Registered Professional Land Surveyor in the State of Texas, do hereby certify that the above property has been surveyed by me or under my supervision, is correct, that the property corners have been set, left as found, or referenced, that the above property has access to a public roadway, and that there are no intrusions upon or protrusions from this property unless shown; and that this survey conforms to the Texas Society of Professional Land Surveyors' Requirements for a Category 1A Condition 2 Survey.

◎ Denotes found and used for control.

HIROMS SURVEYING CO.
p.o. box 5394 kingwood, texas 77325

ALVIN R. HIROMS
REGISTERED PROFESSIONAL
LAND SURVEYOR NO. 4209

STATE OF TEXAS
REGISTERED
ALVIN R. HIROMS
4209
PROFESSIONAL
LAND SURVEYOR

JOB NO. 062198