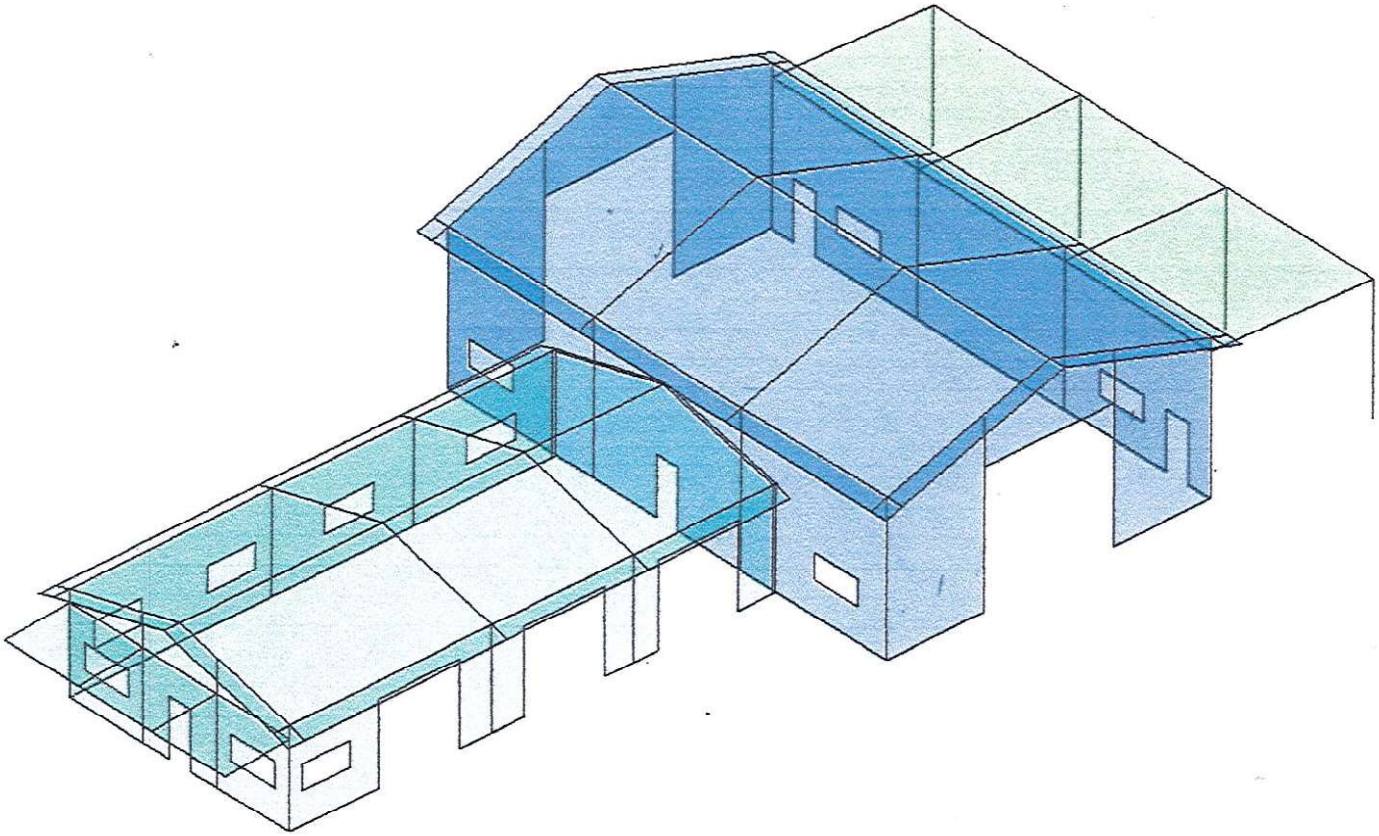

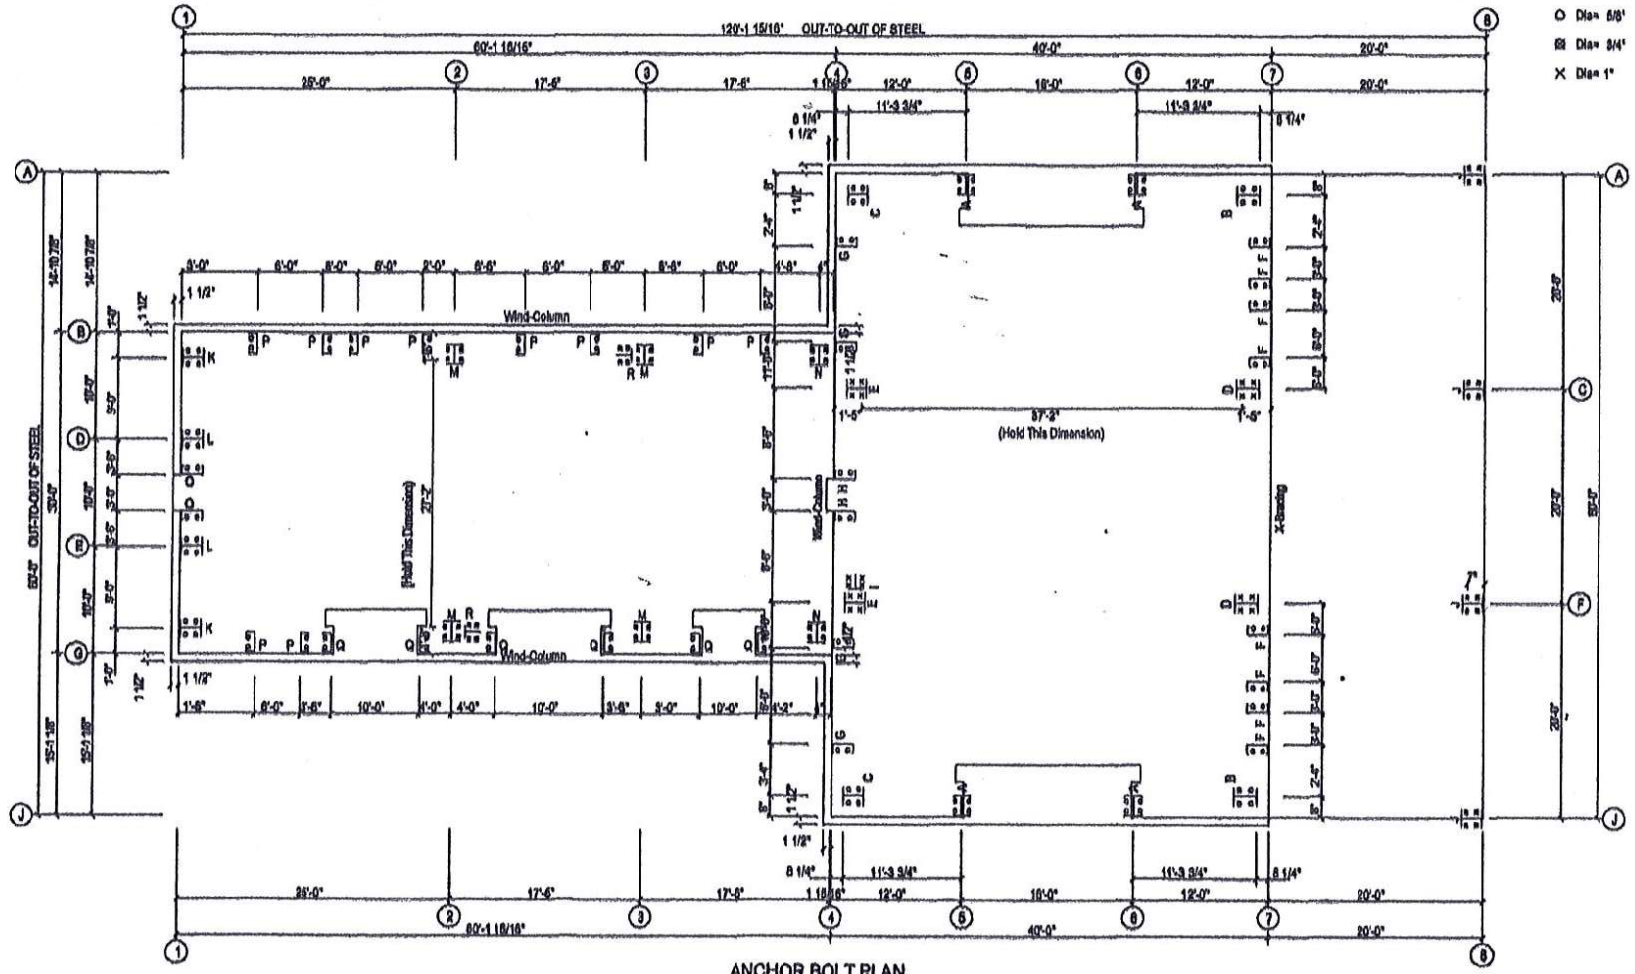

ANCHOR BOLT PLAN

NOTE: All Base Plates @ 100'-0" (U.N.)

PROJECT	YAUPON ESTATES	ANCHOR BOLT PLAN		
ID	389	DESIGN:	DRAFT:	CHECK:
PROJECT ADDRESS	COLUMBUS, TX 78934	DATE: 5/14/2016	SHEET	OF