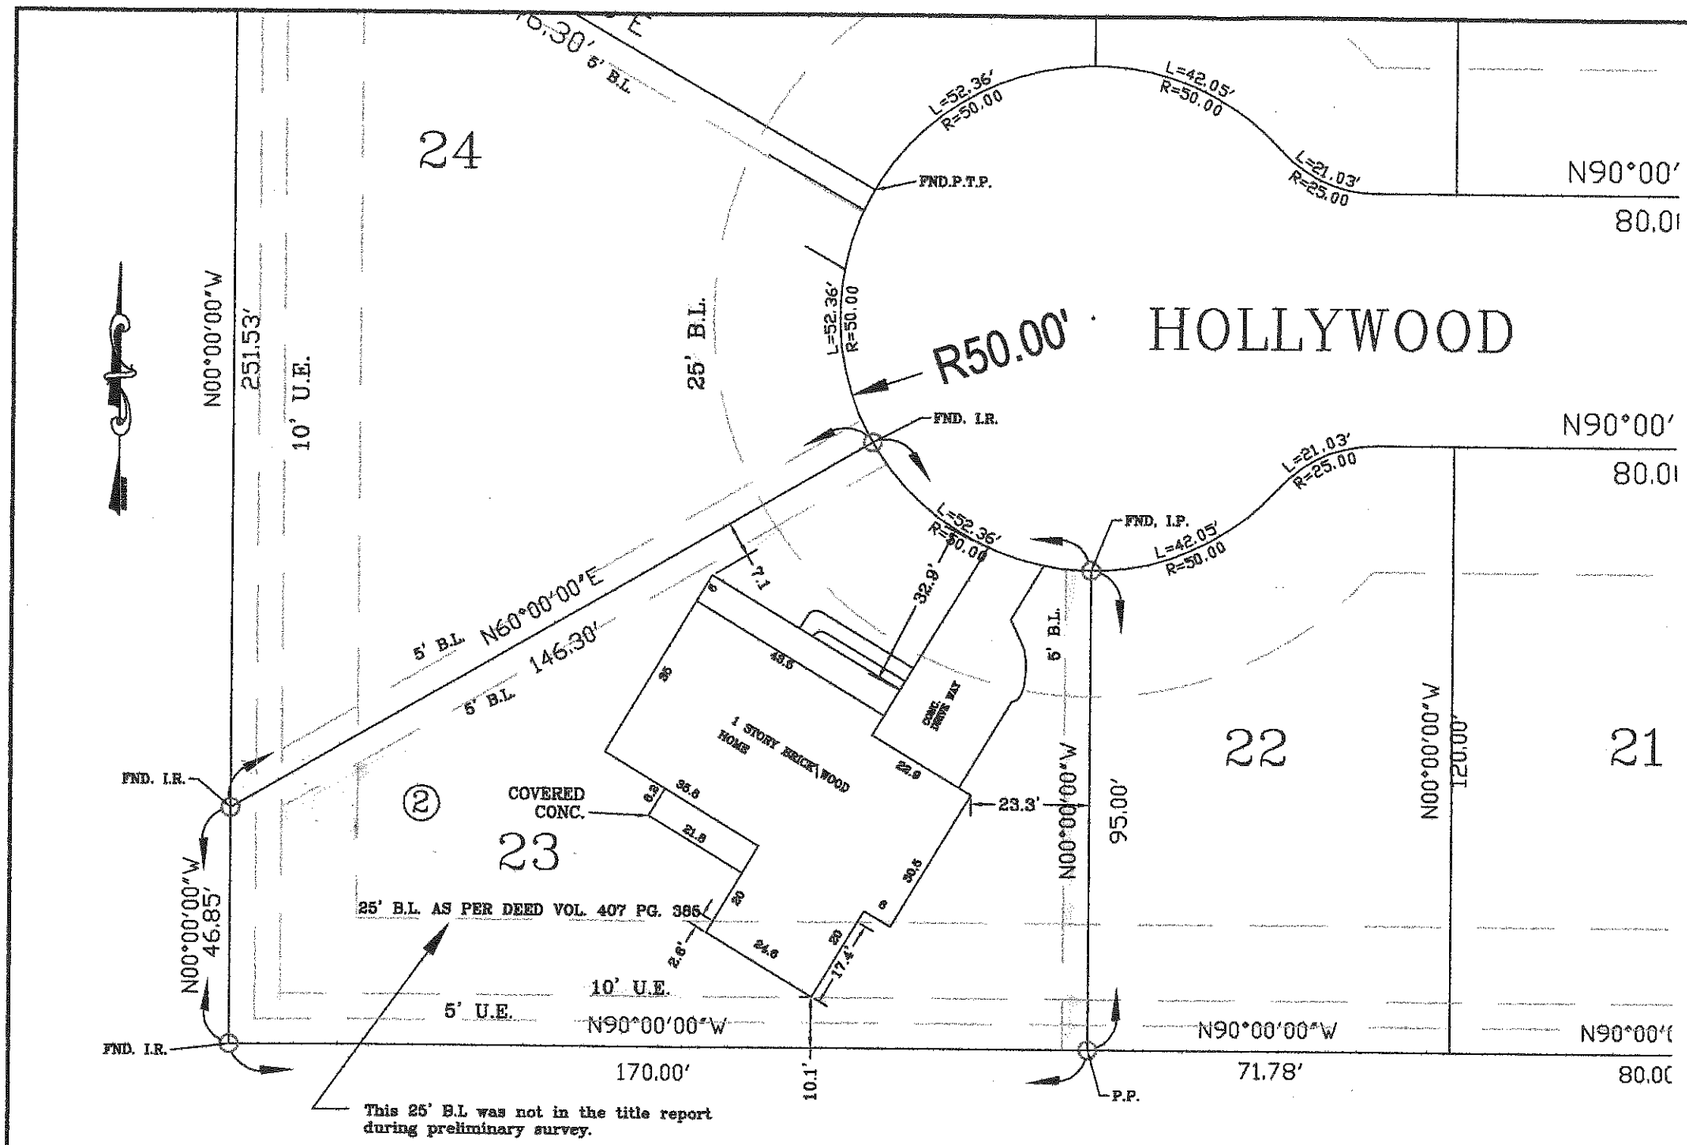

OAK FOREST S/D
VOL. 2 Pg.208
LIBERTY COUNTY

I EARL ROMERO JR. A R.P.L.S. IN THE STATE OF TEXAS DO HEREBY CERTIFY THAT THE ABOVE PLAT ACCURATELY DEPICTS THE ABOVE LOTS ACRES AND THAT THERE ARE NO EXCESSES,VACANCYS,OVERLAPPING OF IMPROVEMENTS, OR ENCHROACHNMENTS UNLESS SHOWN ABOVE. THIS SURVEY IS ONLY CERTIFIED FOR BOUNDARY AND IMPROVEMENTS TO DATE FOR THIS TRANSACTION ONLY. SURVEYOR DID NOT ABSTRACT PROPERTY. EASEMENTS, BUILDING LINES, ETC., SHOWN HEREON ARE AS IDENTIFIED PER TITLE REPORT ISSUED BY:

TITLE CO.TARVER G.F.No.9010933

EFFECTIVE DATE:1/9/09 ISSUE DATE:1/26/09

SURVEYED ON THE GROUND THIS DATE FEBUARY 05 ,2009.

EARL ROMERO JR. #3518

STATE OF TEXAS
EARL A. ROMERO, JR.
3518
REGISTERED PUBLIC SURVEYOR

OWNER/BUYER:

ADDRESS:

E.R. CONSULTANTS LAND SURVEYORS & ENGINEERS
P.O. BOX 469, 1013 E. FAIRGROUNDS RD.
HIGHLANDS, TEX. 77562 PHONE 281-426-6753 FAX 281-646-4771

SURVEY
FOR
LOT 23 blk. 2
OAK FOREST S/D
LIBERTY COUNTY, DAYTON, TEXAS

SCALE:1"=30 DATE:2/20/09 JOB. NO.3108 SHT 1 OF 1

2/20/09