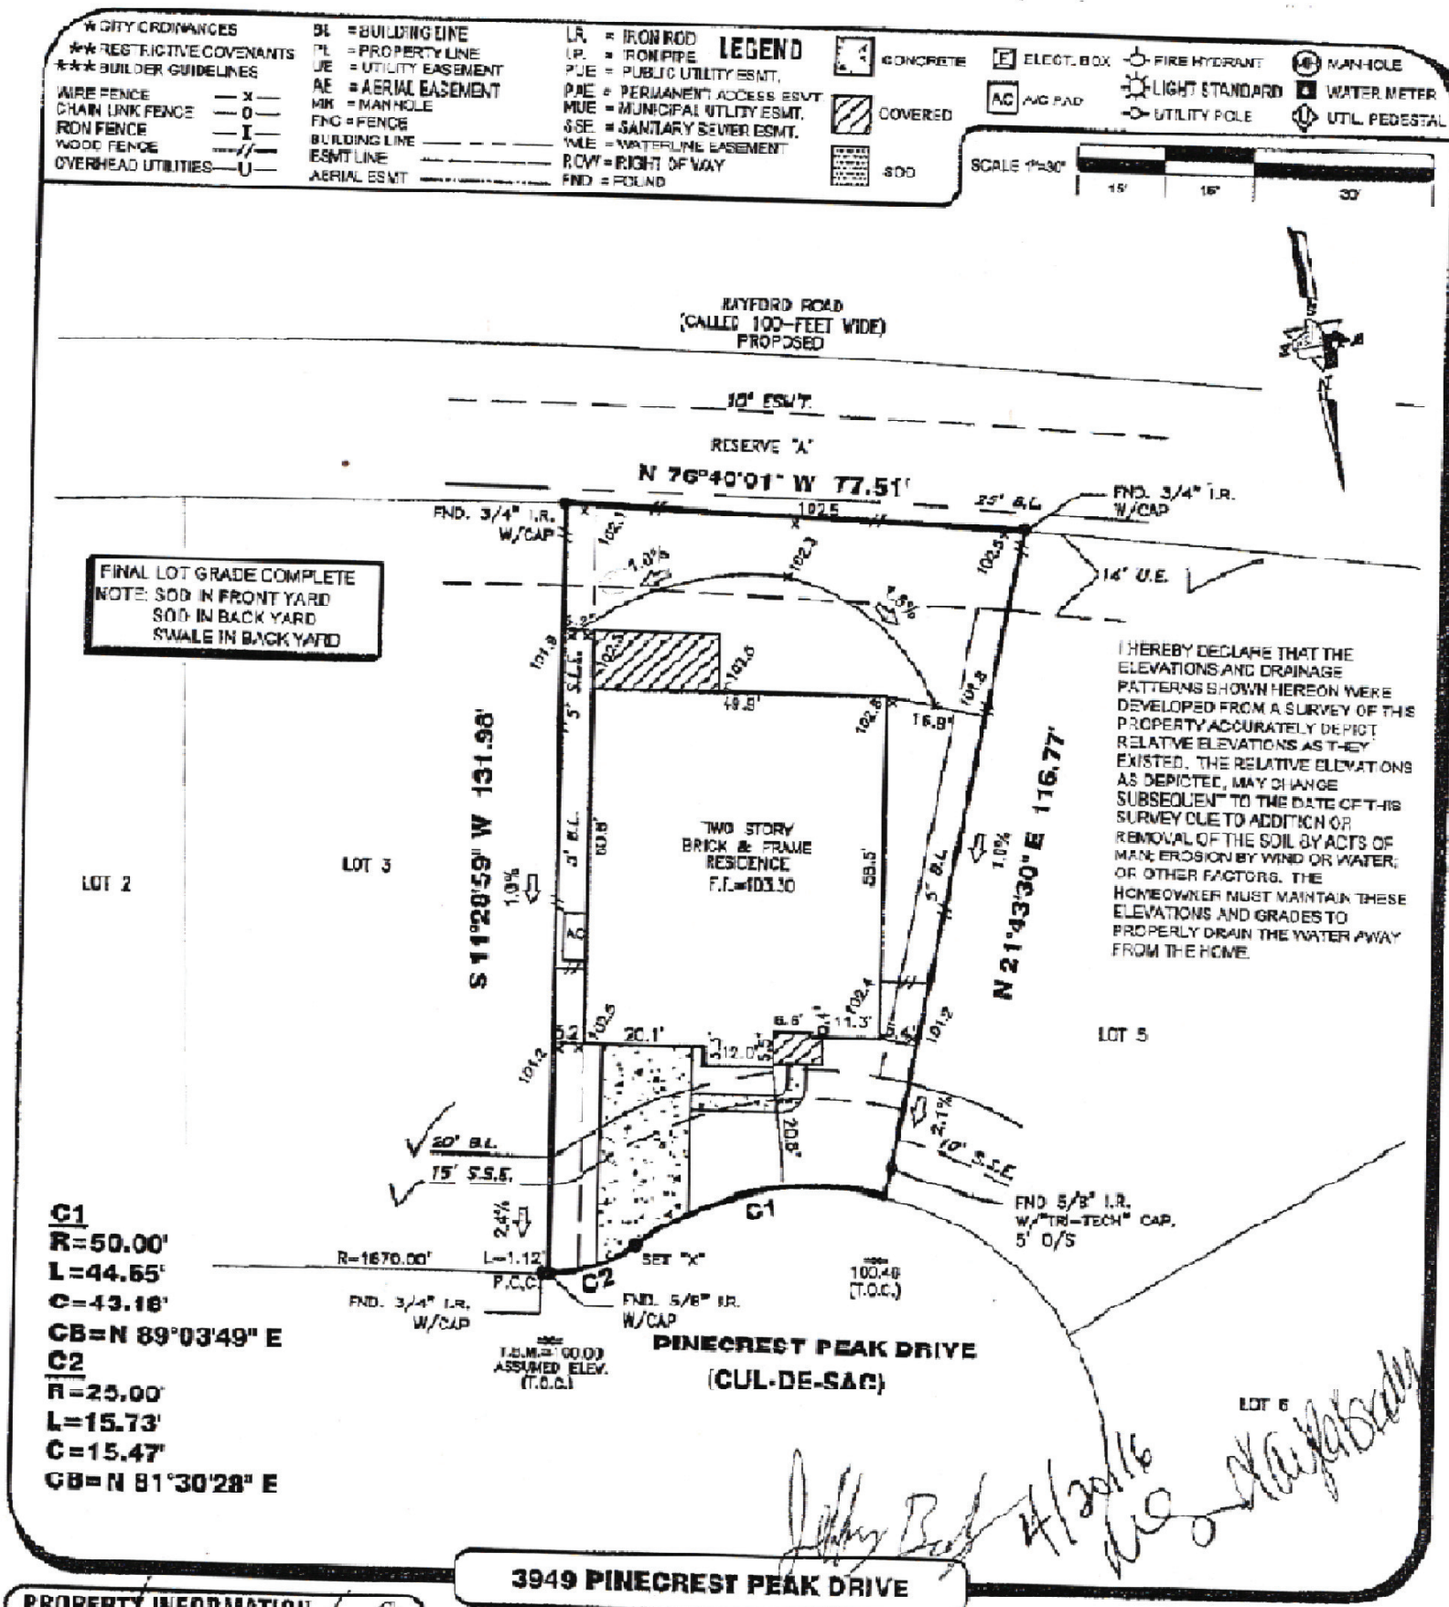

3949 PINECREST PEAK DRIVE

PROPERTY INFORMATION

LOT 4 BLOCK 1

SUBDIVISION:
HARMONY CENTRAL SECTOR SEC 1

RECORDING INFO:
CABINET Z, SHEETS 3312-3317, MAP RECORDS MONTGOMERY COUNTY, TEXAS

BORROWER:
JEFFERY TRAVIS BRADY AND KAYLA SUSEN BRADY

TITLE CO.
CHICAGO TITLE/EXECUTIVE TITLE CO., LTD

G.F.# 07H-VP-GTT155540202MG **G.F. DATE** 03-31-16

SURVEYED FOR:
PERRY HOMES, LLC

DRAWING INFORMATION

TRI-TECH JOB NO: Y25890-15
CLIENT JOB NO: N/A
DRAWN BY: DV
BEARING BASE: REFERRED TO PLAT NORTH
INITIAL FIELD DATE: 07/17/15

FLOOD INFORMATION

F.I.R.M. NO: 48339C PANEL: 0725G
REVISED DATE: 08-18-14 ZONE: X-SHADED

FLOOD INFORMATION PROVIDED HEREON IS BASED SOLELY ON LOCATION OF THE SUBJECT TRACT ON THE FLOOD INSURANCE RATE MAPS. THE INFORMATION SHOULD NOT BE USED TO DETERMINE FLOOD INSURANCE RATES ONLY AND IS NOT INTENDED TO CONVEY SPECIFIC FLOODING CONDITIONS. WE ARE NOT RESPONSIBLE FOR ITS ACCURACY. FLOOD INFORMATION IS SUBJECT TO LETTER OF MAP CHANGES.

NOTES:

ALL EASEMENTS AND BUILDING LINES SHOWN ARE PER THE RECORDED PLAT UNLESS OTHERWISE NOTED.

ALL IRON CAPS ARE STAMPED "COTTON SURVEYING" UNLESS OTHERWISE NOTED

RESTRICTIVE COVENANTS AND EASEMENTS AS DEFINED PER CABINET Z PAGE 3312-3317, M.R.M.C.T., M.C.C., FILE NOS. 2006080738, 2006080612, 2006080613, 2006080614,