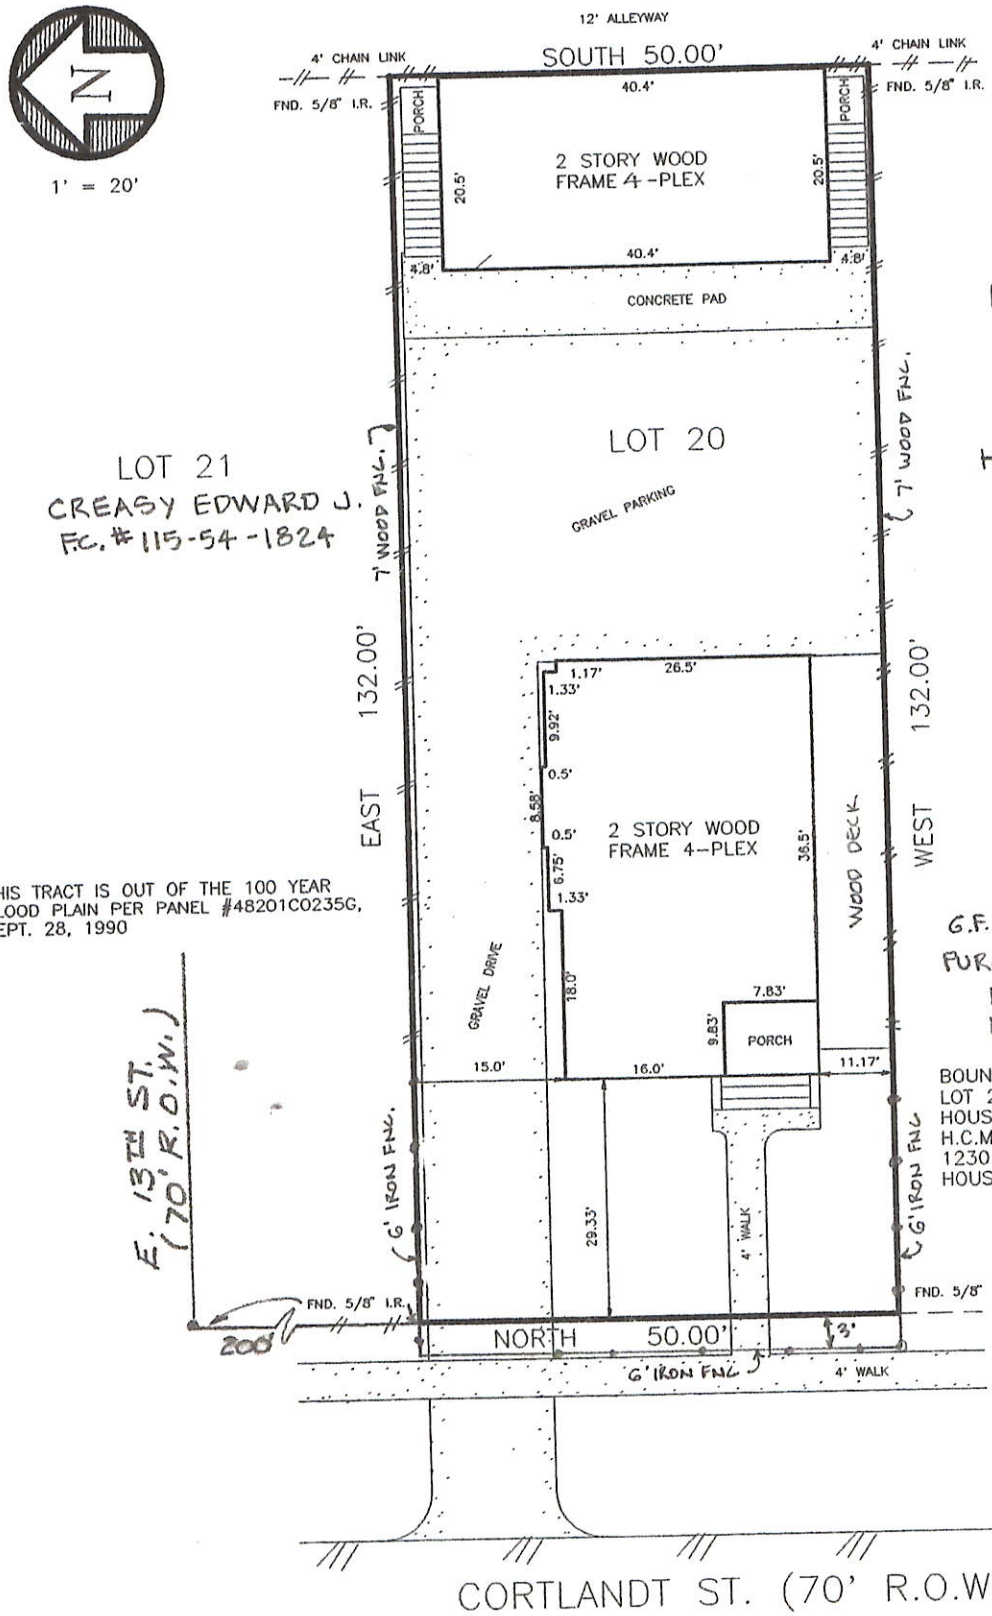

THIS TRACT IS OUT OF THE 100 YEAR FLOOD PLAIN PER PANEL #48201C0235G, SEPT. 28, 1990

G.F. # 98112505
PURCHASER:
MICHAEL ROY SHELTON &
DEBORAH L.R. SHELTON

BOUNDARY SURVEY
LOT 20, BLOCK 189
HOUSTON HEIGHTS, VOL. 1-A, PG. 114,
H.C.M.R., HARRIS COUNTY TEXAS
1230 CORTLANDT
HOUSTON, TEXAS 77008

TO COMERICA, MICHAEL ROY SHELTON & DEBORAH L.R. SHELTON, EXCLUSIVELY,
I HEREBY CERTIFY THIS SURVEY WAS MADE ON THE GROUND, AND THAT THIS PLAT CORRECTLY REPRESENTS THE FACTS FOUND AT THE TIME OF SURVEY AND THAT THIS PROFESSIONAL SERVICE CONFORMS TO THE TEXAS SOCIETY OF PROFESSIONAL SURVEYORS STANDARDS AND SPECIFICATIONS FOR A CATEGORY 1-A, CONDITION II SURVEY AND THAT THERE ARE NO ENCROACHMENTS EXCEPT AS MAY BE SHOWN.

John J. Rodriguez 4/9/98
JOHN J. RODRIQUEZ, R.P.L.S. #2634

STATE OF TEXAS
REGISTERED
JOHN J. RODRIQUEZ
2634
PROFESSIONAL
LAND SURVEYOR
5/12/99