GF NO. 04116496 STEWART TITLE
ADDRESS: 14223 CHARTLEY FALLS DRIVE
HOUSTON, TEXAS 77044
BORROWER: ERIC J. WHITE

SCALE: 1" = 30'

LOT 24, BLOCK 1
SUMMERWOOD, SECTION 8
LAKE ESTATES

ACCORDING TO THE MAP OR PLAT THEREOF
RECORDED IN FILM CODE NO. 432068 OF THE MAP
RECORDS OF HARRIS COUNTY, TEXAS

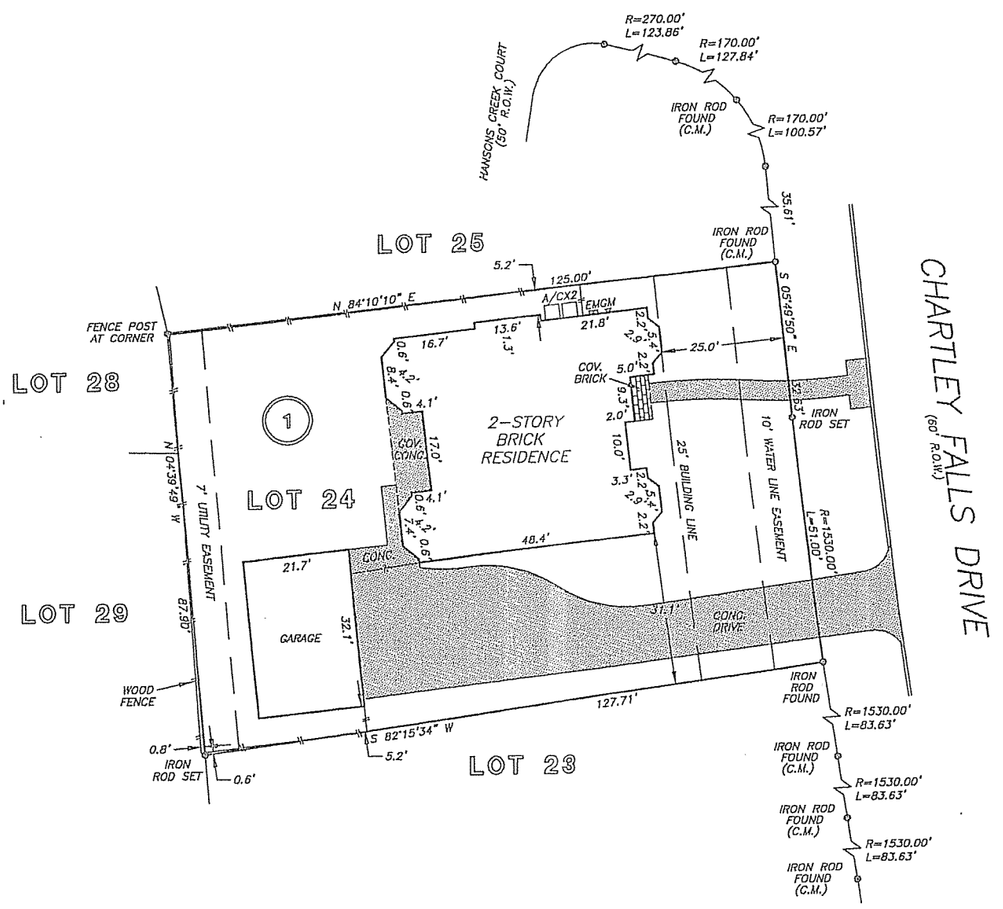

NOTE: AGREEMENT BY AND BETWEEN DEVELOPER AND H. L. & P. FOR INSTALLATION OF OVERHEAD/UNDERGROUND ELECTRICAL DISTRIBUTION SYSTEM CF NO. U200404.

THIS PROPERTY DOES NOT LIE WITHIN THE 100 YEAR FLOOD PLAIN AS ESTABLISHED BY THE U.S. DEPT. OF HOUSING & URBAN DEVELOPMENT.
COMMUNITY/PANEL NO. 48201C 0520 J
MAP REVISION: 11/6/96
ZONE X

RECORD BEARING: FILM CODE NO. 432068, H.C.M.R.

I HEREBY CERTIFY THAT THIS SURVEY WAS MADE ON THE GROUND, THAT THIS PLAT CORRECTLY REPRESENTS THE FACTS FOUND AT THE TIME OF SURVEY AND THAT THERE ARE NO ENCROACHMENTS APPARENT ON THE GROUND, EXCEPT AS SHOWN HEREON. THIS SURVEY IS CERTIFIED FOR THIS TRANSACTION ONLY AND ABSTRACTING PROVIDED IN THE ABOVE REFERENCED TITLE COMMITMENT WAS RELIED UPON IN PREPARATION OF THIS SURVEY.

PRECISION SURVEYORS
PROFESSIONAL LAND SURVEYS
1-800-LANDSURVEY 281-496-1586
1-800-526-3787 FAX 281-496-1867
14925 MEMORIAL DRIVE SUITE B100 HOUSTON, TEXAS 77079

ALLEN D. HUGHES
PROFESSIONAL LAND SURVEYOR
NO. 3891
DRAWING NO. 04-05230
MAY 26, 2004

STATE OF TEXAS
REGISTERED
ALLEN D. HUGHES
3891
PROFESSIONAL
LAND SURVEYOR