This property appears to be out of the 100 year flood plain, & is in insurance rate map zone X, as per map 48201C0465J Dated 11-4-96

Scale: 1" = 30'

Note: All fences are 6' wood unless otherwise noted.

This survey certified for this transaction only. Survey is not to be relied upon for any other purpose.

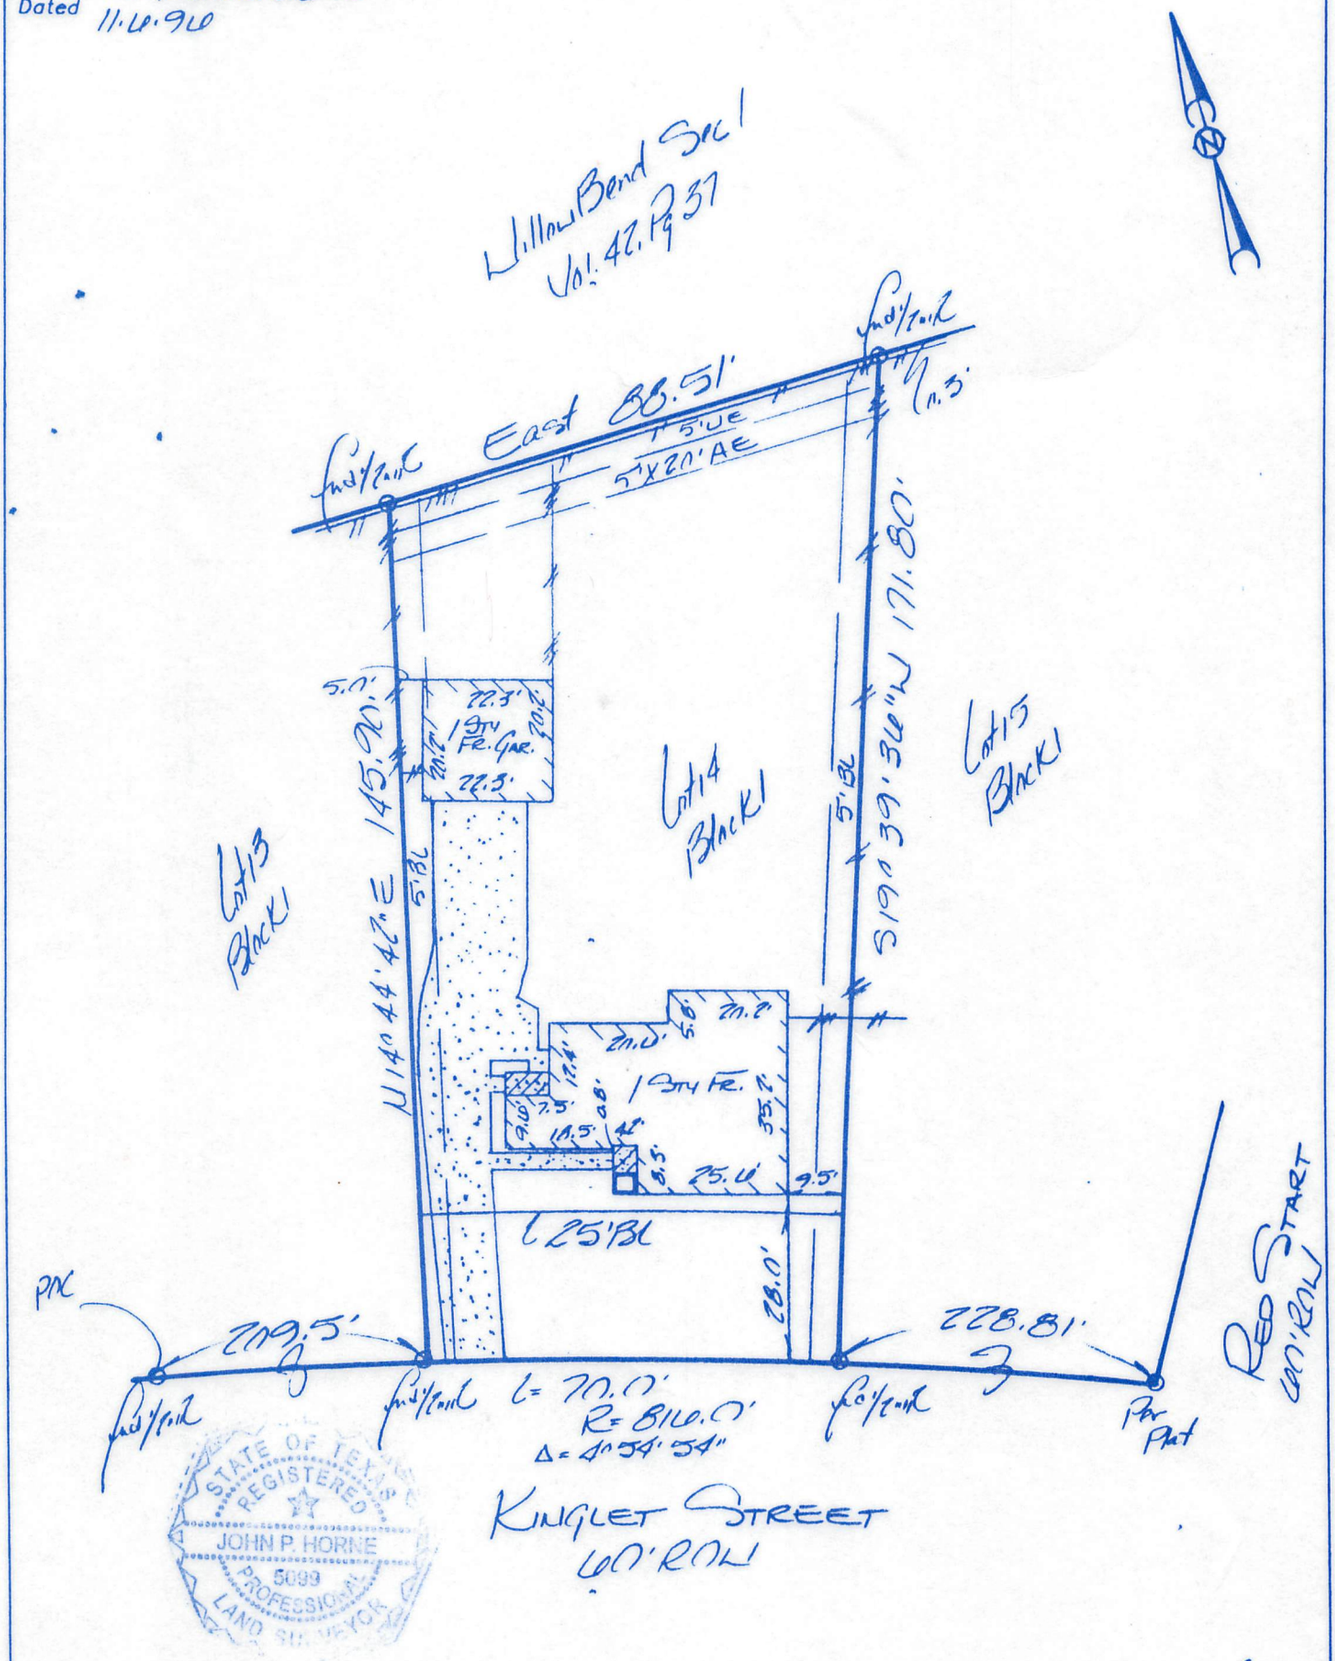

STATE OF TEXAS REGISTERED JOHN P. HORNE 5099 PROFESSIONAL LAND SURVEYOR

I hereby certify that this survey was made on the ground under my supervision on 08-04-2000 and that this plat represents the facts found at the time of the survey.

25 Apr 00

John P. Horne R.P.L.S. No.5099 Date

Inherent inaccuracies of FEMA or flood control maps preclude a surveyor from certifying to accuracies of locations based on such maps

Note: Northeast ROW line of
- Basis for Bearings: Kinglet Street
- Distances shown are ground distances
- All abstracting done by title company
- 5' BL per Vol. 2779, Pg 575 HCDR

LOT:	BLOCK:	SUBDIVISION:	SECTION:
14	1	WILLOWBROOK	1

RECORDATION:	COUNTY:	STATE:
VOLUME 45, PAGE 51 MAP RECORDS	HARRIS	TEXAS

ADDRESS:	CITY:	LENDER:
4838 KINGLET STREET	HOUSTON	NORWEST MORTGAGE

PURCHASER:	TITLE COMPANY:	G.F. #
THOMAS & LANA MILLER	STEWART TITLE CO.	00113144

GULLETT & ASSOCIATES, INC.
P.O. BOX 230187
HOUSTON, TEXAS 77223
(713) 644-3219 • FAX (713) 644-4945

DRAWN BY: PRS
DRAWING NO.: 00041750

609200