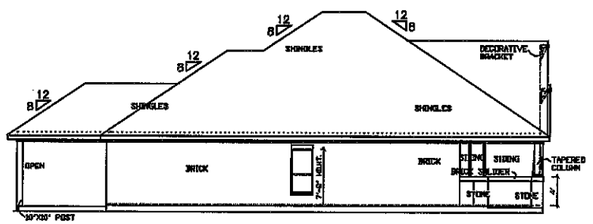

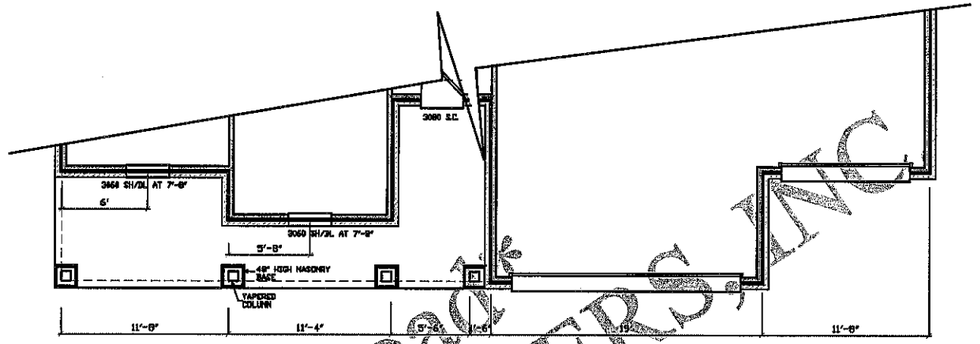

Front Wall Plan
SCALE 1/4"=1'-0"

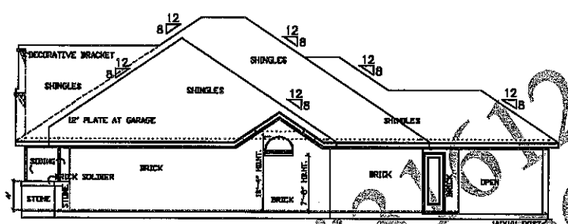

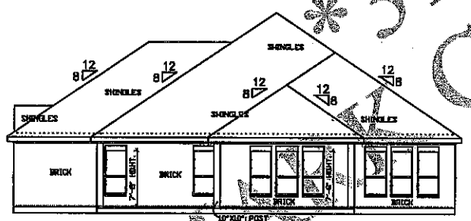

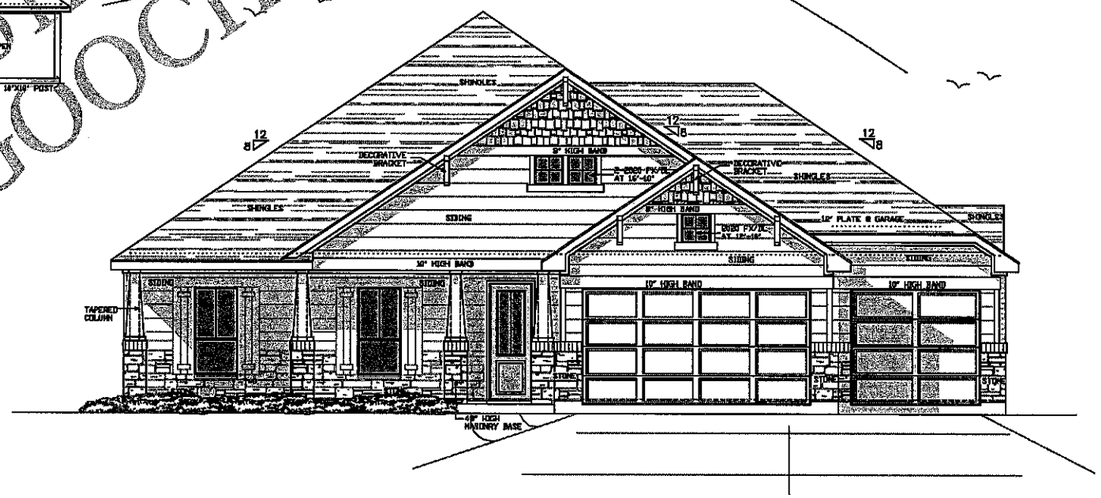

IF THIS STAMP IS NOT RED IT IS AN ILLEGAL SET OF PLANS

© MARK GOOCH DESIGNERS, INC
31612 Johlke Road

** DO NOT DUPLICATE **

DRAWN BY:
M.C.
6-5-2020
OTTO NUMBER:
2364 rvision jordan
REVISIONS:

R-Vision Homes
31612 Johlke Road

Mark Gooch Designers, Inc.
www.markgoochdesigners.com
tx (281) 376-0607 fx (281) 376-0540
17017 Seven Pines Drive, Spring, Texas 77379

PLAN #2364

Drawing name: H:\DwgFil~1\Rvision Homes\2364-Rv-Vision Stand\2364-R~1\Rvision Jordan_revised.dwg Jan 06, 2020 - 9:38am