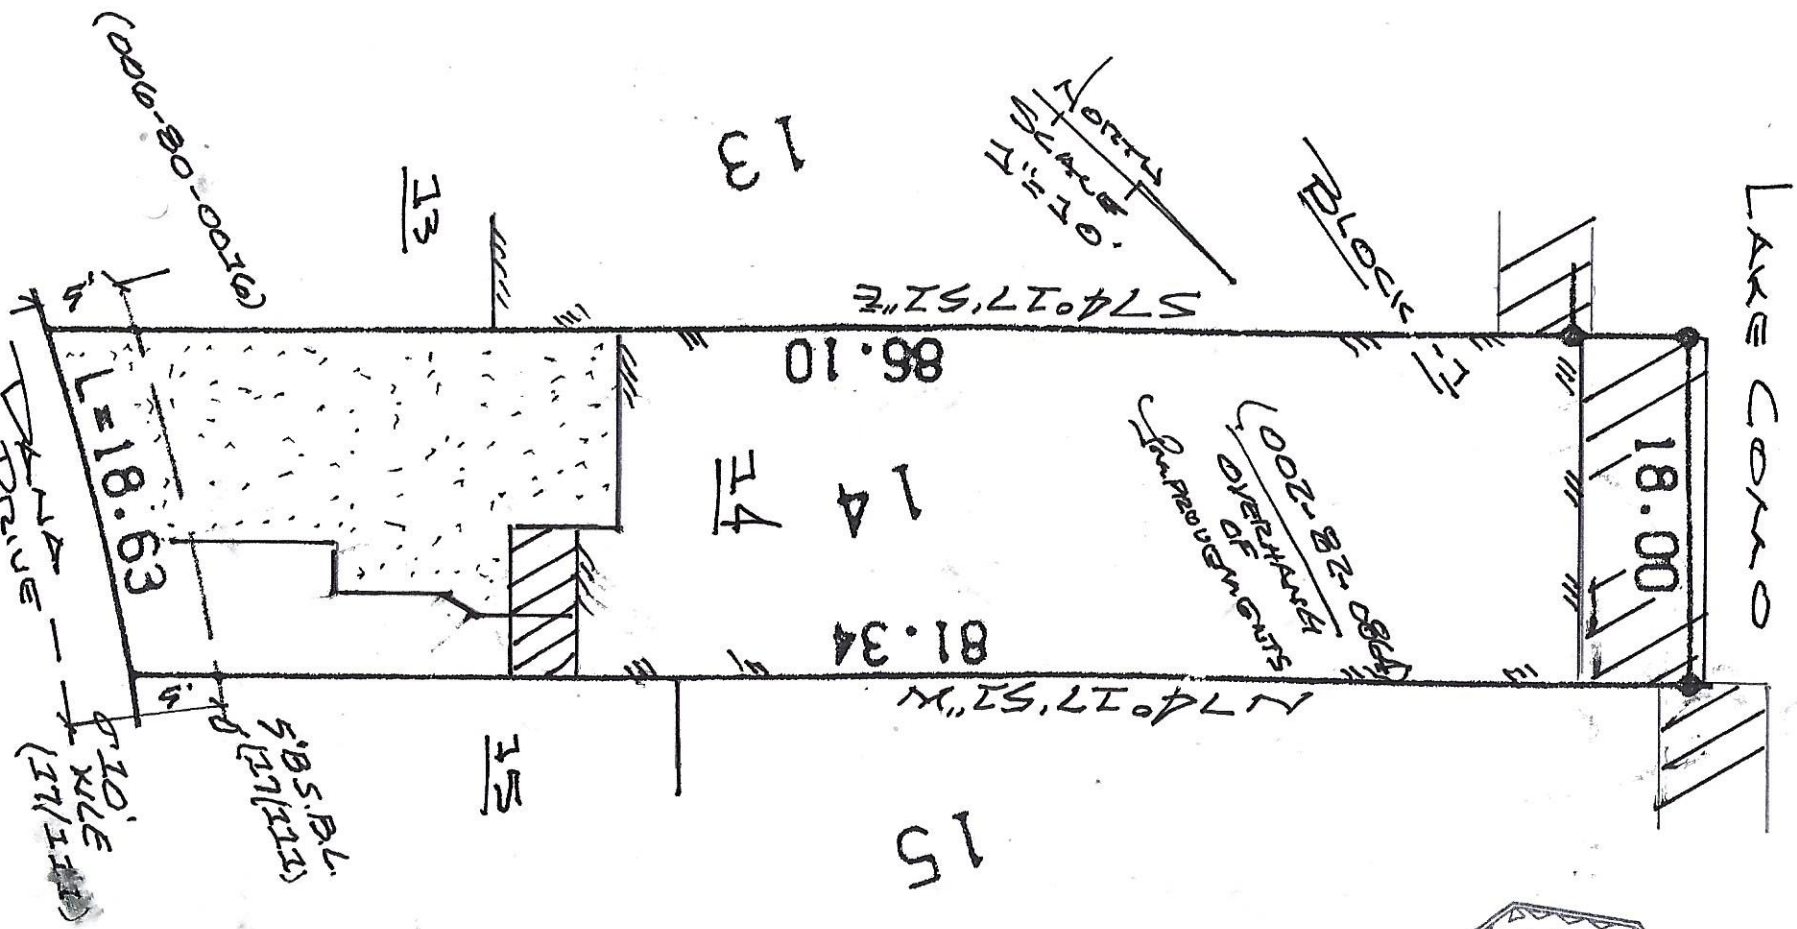

SURVEY OF LOT 14, BLOCK 1, OF LAKE COMO TOWNHOUSES AT PIRATES BEACH, A SUBDIVISION IN GALVESTON COUNTYT, TEXAS, ACCORDING TO THE MAP OR PLAT THEREOF RECORDED IN VOLUME 17, PAGE 111 IN THE OFFICE OF THE COUNTY CLERK OF GALVESTON COUNTY, TEXAS

JOB NO. 6710
STC/G #231505
RONDOU/WALLINGTON
E. KIER

SURVEYED JUNE 29, 2018

BY:

STATE OF TEXAS REGISTERED J.W. GARTRELL, JR. 1445 PROFESSIONAL LAND SURVEYOR

SCHEDULE B:

10.b	10.c	10.f SHOWN ON SURVEY
10.d	10.e	1943/751, 8425410, 8425423, 8425424, 8510023 DO NOT APPLY TO THIS LOT.
10.h	10.h	IS AN APPLICABLE BLANKET EASEMENT

JAMES W. GARTRELL, JR., PE, RPLS
CONSULTING ENGINEER - SURVEYOR
TEXAS P.E. #22590 - TEXAS R.P.L.S. #1445

GULF COAST ENGINEERING & SURVEYING
TBPE FIRM #4534 - TBPLS FIRM #10061900
P.O. BOX 382 LA MARQUE, TEXAS 77568
409 / 935-2462 TEXAS CITY 281 / 488-6969 HOUSTON