PLOT PLAN OF

LOT 1-C, BLOCK 1

LAKE CHATEAU WOODS SECTION 7

LOCATED IN THE MONT. CO. SCHOOL SURVEY, ABSTRACT NO. A-350

BASED ON THE PLAT THEREOF RECORDED IN

VOLUME/CABINET 7 PAGE / SHEET 283 OF

THE MAP RECORDS MONTGOMERY COUNTY, TEXAS

REF : _____ G. F. _____ DATE : APR. 9, 2020

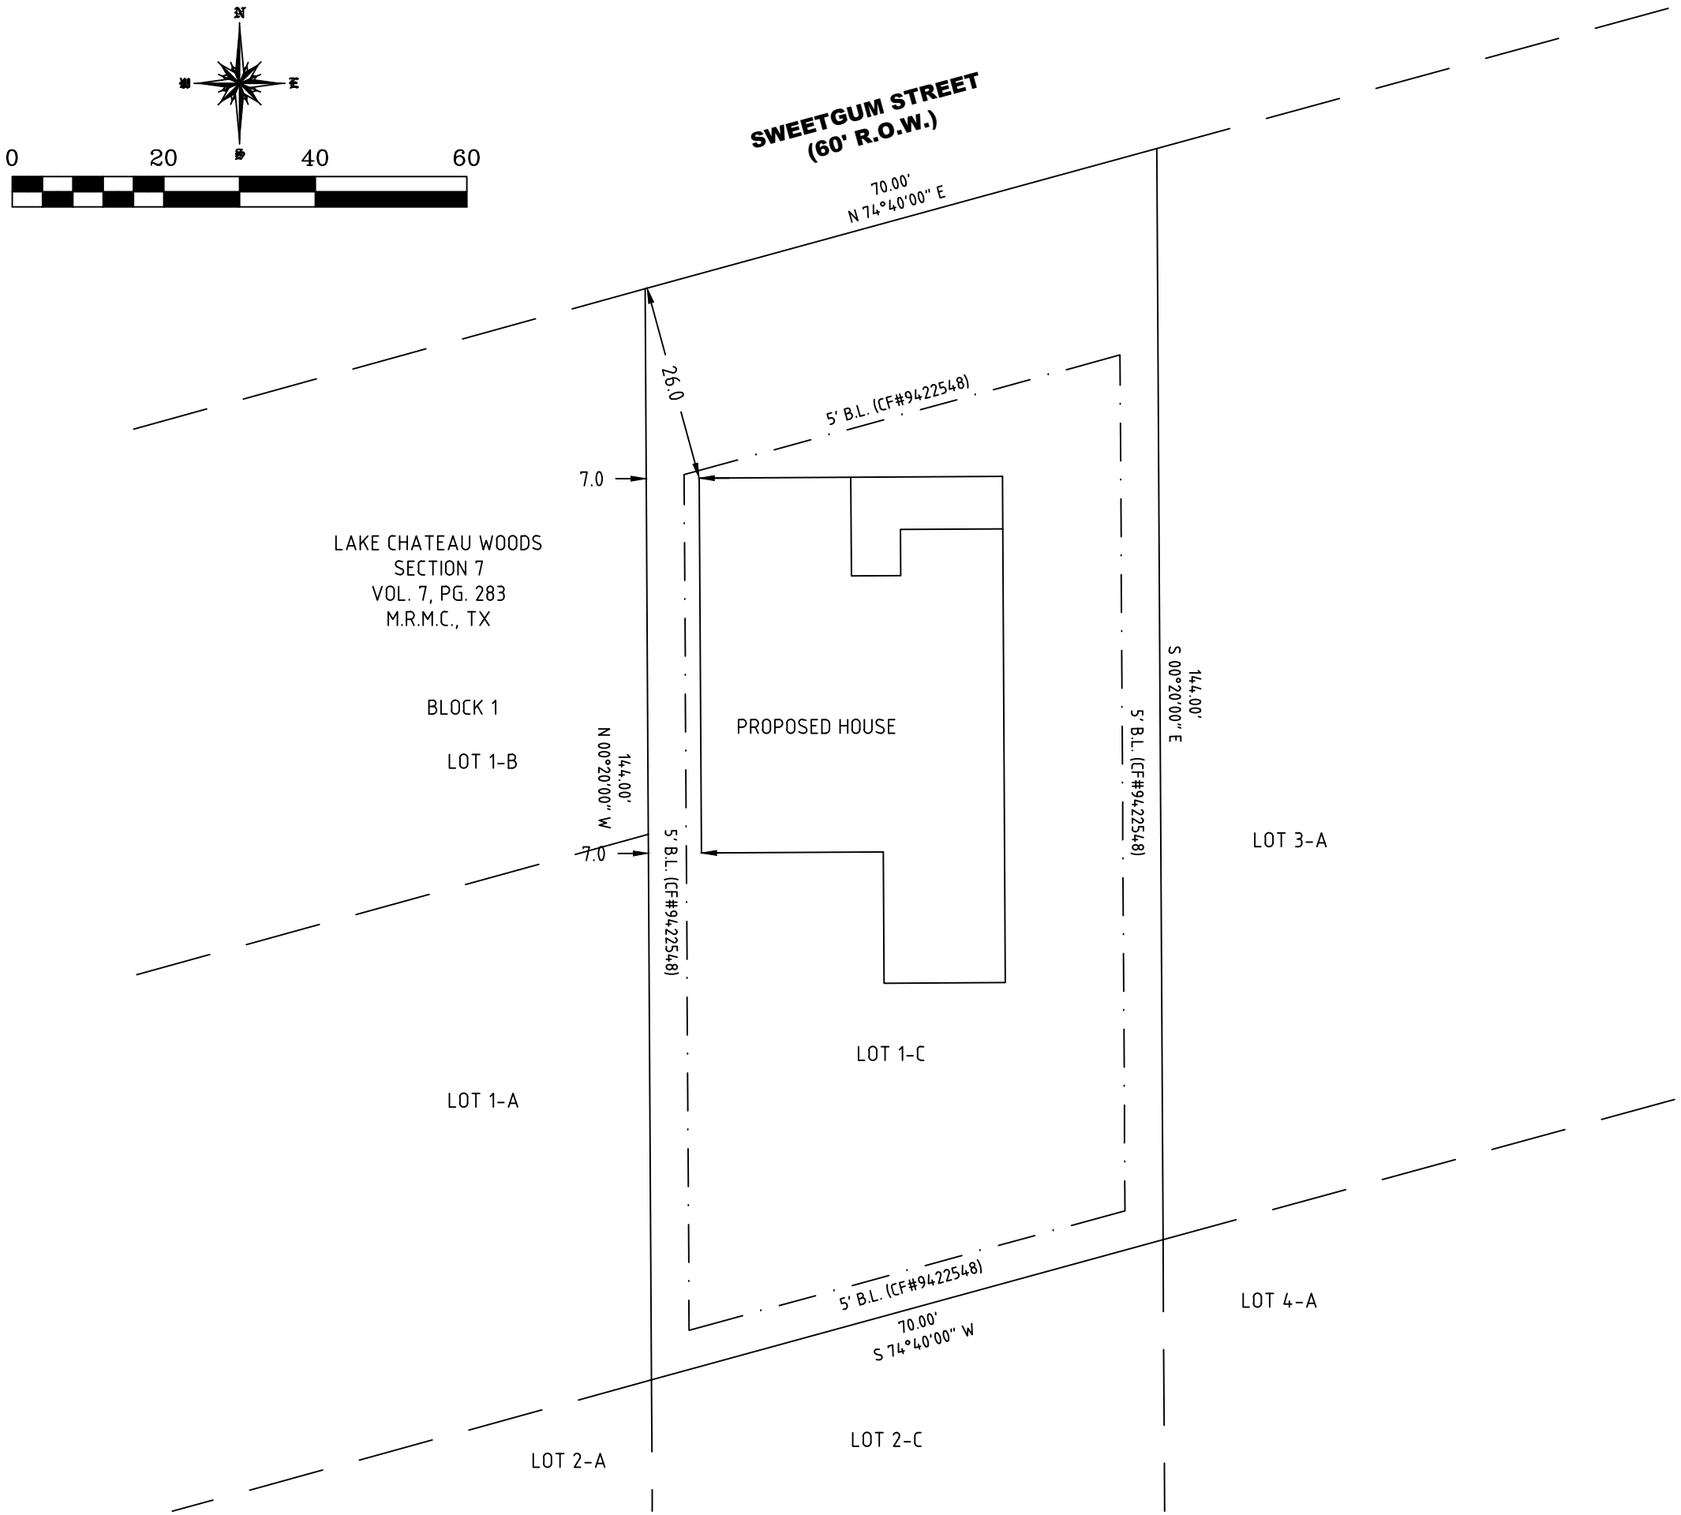

LINE & SYMBOL LEGEND
1) IRF= IRON ROD FOUND
2) IRS= IRON ROD SET, CAPPED "SURVTECH"
3) D.R.M.C.TX= DEED RECORDS OF MONTGOMERY COUNTY TEXAS
4) M.R.M.C.TX= MAP RECORDS OF MONTGOMERY COUNTY TEXAS
5) BL= BUILDING LINE
6) UE= UTILITY EASEMENT
7) DE= DRAINAGE EASEMENT

SURVTECH
SURVEYORS
PLANNERS
"A Land Surveying Company"

P.O. BOX 1080 \ CONROE, TEXAS 77305-1080
936-539-5444 \ FAX 936-539-5442
email: SURVTECH@SURVCORP.COM

THIS SURVEY IS BEING PROVIDED TO THE RECIPIENTS NAMED ABOVE AND NO LICENSE HAS BEEN CREATED, TO COPY THE SURVEY EXCEPT IN CONJUNCTION WITH THE ORIGINAL TRANSACTION, WHICH SHALL TAKE PLACE WITHIN NINETY (90) DAYS FROM THE DATE OF THE SURVEY AS SHOWN ABOVE.