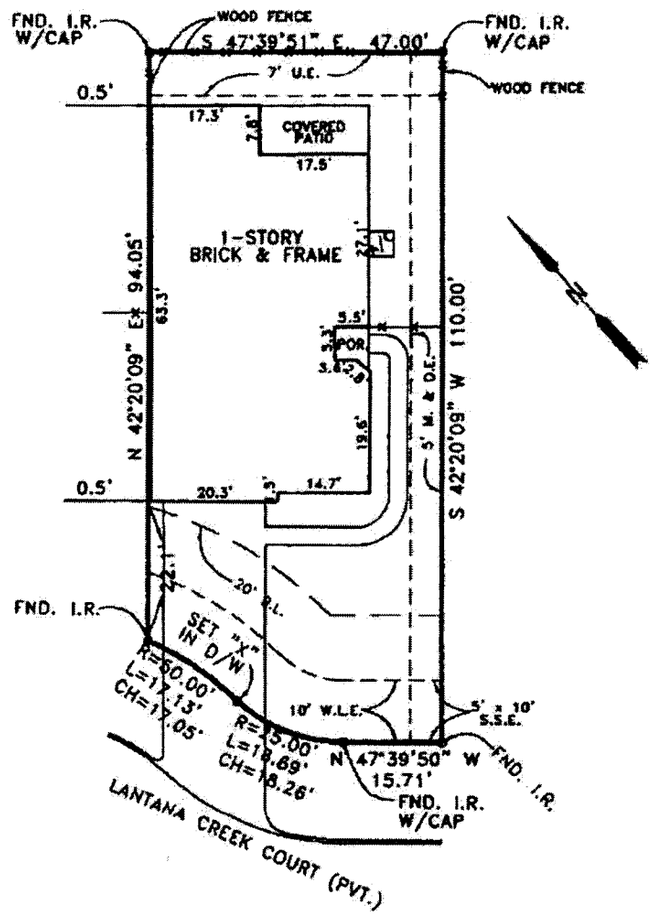


FLOOD INSURANCE NOTE: By graphics plotting only, this property is in ZONE X of the Flood Insurance Rate Map, Community Panel No. 48157C0085J effective date of 1/3/1997

RELIANT ENERGY AGREEMENT FOR ELECTRIC SERVICE AS RECORDED IN F.B.C.C.F. NO. 2003168871.

STATE OF TEXAS REGISTERED HARRY TAPLIN JR. LAND SURVEYOR

**PLAT of SURVEY**
**LOT 35 BLOCK 3**
# CINCO RANCH WEST
# SECTION 24
**FORT BEND COUNTY, TEXAS**
**SLIDE NO. 2481 A P.R.F.B.C.**

| | |
|---|---|
| PURCHASER: JO SCHOONOVER | UNIVERSAL AMERICAN MORTGAGE CO, LLC. |
| ADDRESS: 5311 LANTANA CREEK COURT | NORTH AMERICAN TITLE CO. G.F. NO. TX046231161 |
| LENNAR HOMES | TAPLIN ENGINEERING, INC. ENGINEERS - SURVEYORS 1011 HIGHWAY 6 SOUTH / SUITE 101 HOUSTON, TEXAS 77077 PHONE: 281-496-5898 FAX: 281-496-5898 |
| I HEREBY CERTIFY THAT THIS SURVEY WAS MADE ON THE GROUND UNDER MY SUPERVISION AND THAT THIS PLAT CORRECTLY REPRESENTS THE FACTS AS FOUND AT THE TIME OF THE SURVEY. | SCALE: 1" = 20' / JOB NO.: CR24-3-35 |
| | DATE: 1/14/05 / DRAWN BY: BL, ZS(2) |
| REGISTERED PROFESSIONAL LAND SURVEYOR # 2048 | REVISED DATE: 08/05/05, 08/15/05 |

All matters appearing hereon, including any encroachments or protrusions, have been reviewed and accepted by the undersigned.

By: _____ Date: 12-28-18

By: _____ Date: _____