GF NO. 97361014 COMMONWEALTH LAND TITLE
ADDRESS: 2607 CASON STREET
HOUSTON, TEXAS 77005
BORROWER: ELBERT JOHNSON, JR.

SCALE: 1" = 25'

LOT 19, BLOCK 4
BELLE COURT

ACCORDING TO THE MAP OR PLAT THEREOF RECORDED IN VOLUME 452, PAGE 498 OF THE DEED RECORDS OF HARRIS COUNTY, TEXAS

T cc
PTW

CASON STREET
(60' R.O.W.)

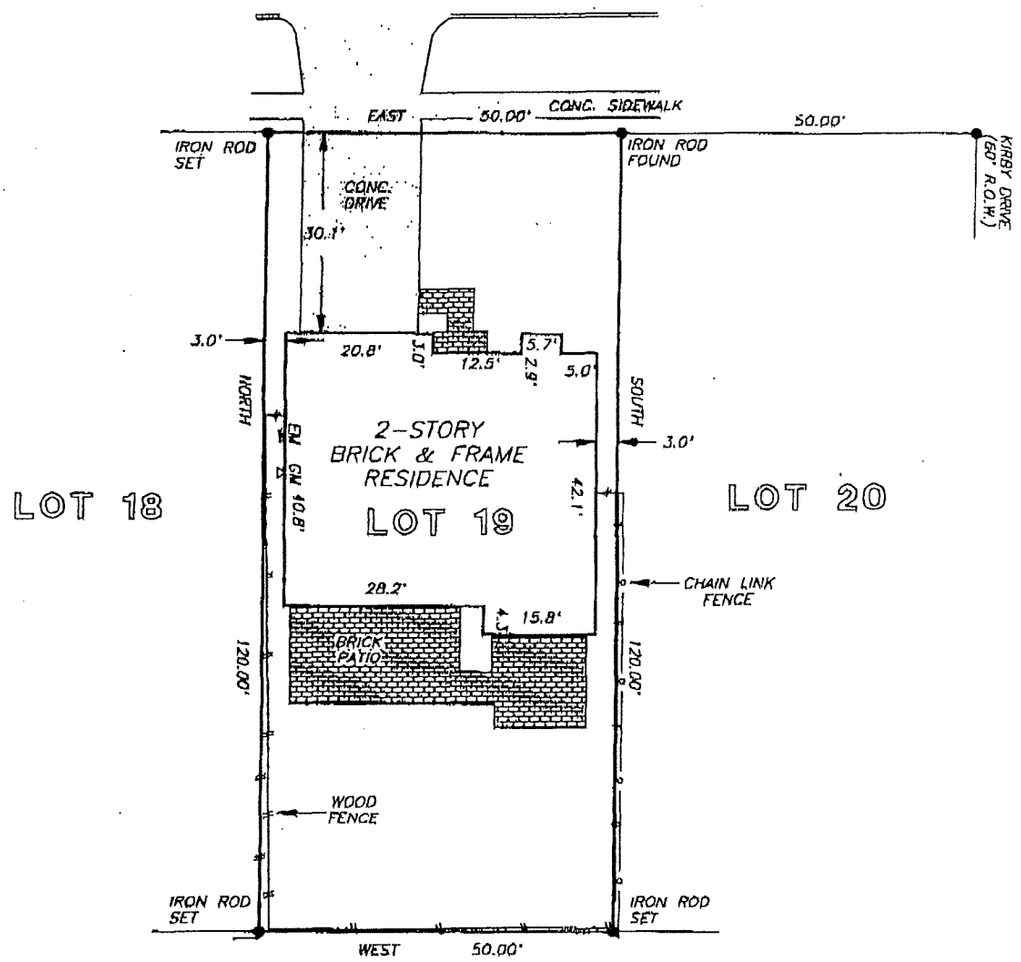

LOT 2

I HEREBY CERTIFY THAT THIS SURVEY WAS MADE ON THE GROUND, THAT THIS PLAT CORRECTLY REPRESENTS THE FACTS FOUND AT THE TIME OF SURVEY AND THAT THERE ARE NO ENCROACHMENTS APPARENT ON THE GROUND, EXCEPT AS SHOWN HEREON. THIS SURVEY IS CERTIFIED FOR THIS TRANSACTION ONLY AND ABSTRACTING PROVIDED IN THE ABOVE REFERENCED TITLE COMMITMENT WAS RELIED UPON IN PREPARATION OF THIS SURVEY.

BARRY WHITE
PROFESSIONAL LAND SURVEYOR
NO. 4189
DRAWING NO. '97-3036
OCTOBER 30, 1997

THIS PROPERTY DOES NOT LIE WITHIN THE 100 YEAR FLOOD PLAIN AS ESTABLISHED BY THE U.S. DEPT. OF HOUSING & URBAN DEVELOPMENT.
COMMUNITY/PANEL NO. 48201C 0860 J
MAP REVISION: 11/6/96
ZONE X

RECORD BEARING: VOL. 452, PG. 498

PRECISION SURVEYORS
PROFESSIONAL LAND SURVEYS
1-800-LANDSURVEY 281-496-1586
1-800-526-3787 FAX 281-496-1867
14760 MEMORIAL DRIVE SUITE 109 HOUSTON, TEXAS 77079

STATE OF TEXAS REGISTERED BARRY WHITE 4189 PROFESSIONAL LAND SURVEYOR

DRAWN BY: JB/GA