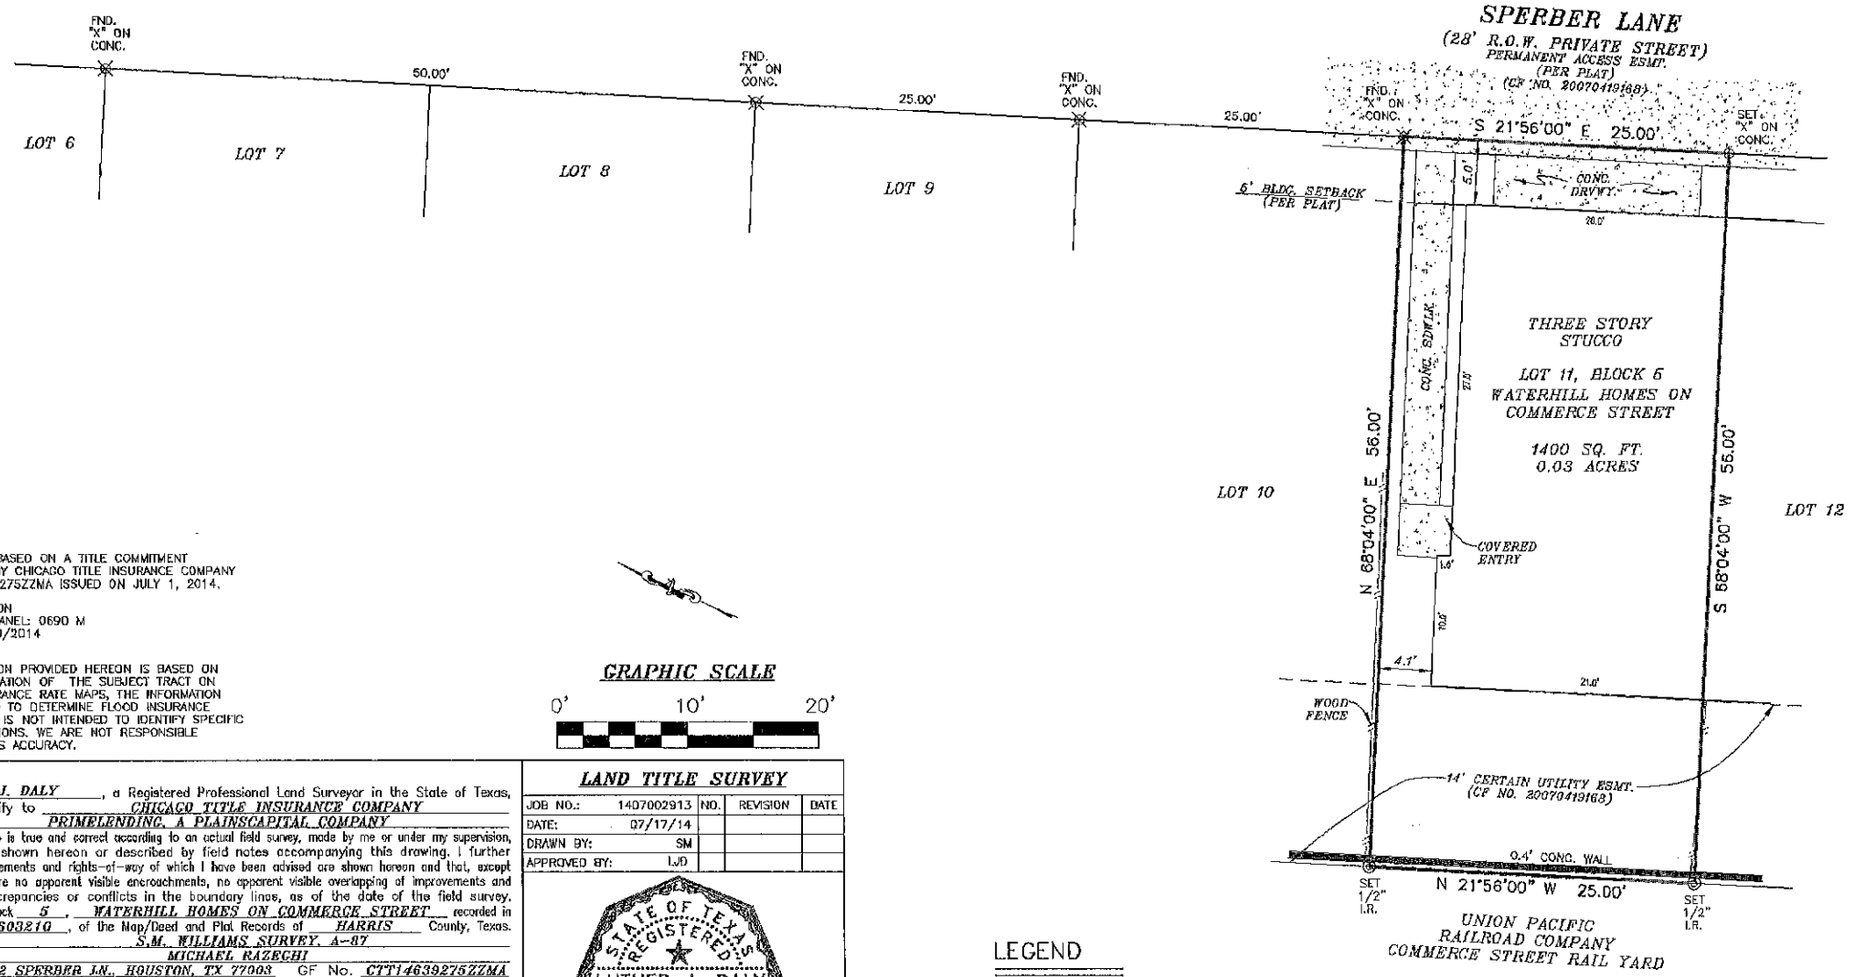

NOTE:
THIS SURVEY IS BASED ON A TITLE COMMITMENT REPORT ISSUED BY CHICAGO TITLE INSURANCE COMPANY GF NO. CTT14639275ZZMA ISSUED ON JULY 1, 2014.

FLOOD INFORMATION
FIRM: 48201C PANEL: 0690 M
REV. DATE: 06/09/2014
ZONE: "X"

FLOOD INFORMATION PROVIDED HEREON IS BASED ON SCALING THE LOCATION OF THE SUBJECT TRACT ON THE FLOOD INSURANCE RATE MAPS. THE INFORMATION SHOULD BE USED TO DETERMINE FLOOD INSURANCE RATES ONLY AND IS NOT INTENDED TO IDENTIFY SPECIFIC FLOODING CONDITIONS. WE ARE NOT RESPONSIBLE FOR THE F.I.R.M.'S ACCURACY.

GRAPHIC SCALE

0' 10' 20'

I, LUTHER J. DALY, a Registered Professional Land Surveyor in the State of Texas, do hereby certify to CHICAGO TITLE INSURANCE COMPANY and PRIMELENDING, A PLAINSCAPITAL COMPANY that the above map is true and correct according to an actual field survey, made by me or under my supervision, of the property shown hereon or described by field notes accompanying this drawing. I further certify that all easements and rights-of-way of which I have been advised are shown hereon and that, except as shown, there are no apparent visible encroachments, no apparent visible overlapping of improvements and no apparent discrepancies or conflicts in the boundary lines, as of the date of the field survey.
Lot(s) 11, Block 5, WATERHILL HOMES ON COMMERCE STREET recorded in Film Code No. 603210, of the Map/Deed and Plat Records of HARRIS County, Texas.
located in the S.M. WILLIAMS SURVEY, A-87
Borrower: MICHAEL RAZEGHI
Address: 2322 SPERBER LN., HOUSTON, TX 77003 GF No. CTT14639275ZZMA

SUBJECT TO RESTRICTIVE COVENANTS AND/OR EASEMENTS RECORDED IN: FILM CODE NO. 603210, MAP AND/OR PLAT RECORDS, HARRIS COUNTY, TEXAS CLERK'S FILE NO. 2009098024, 2014010162G, 20100045233, 2007041968, HARRIS COUNTY, TEXAS

PROPERTY PHOTOGRAPH:

Overland Consortium Inc.
Surveyors 5889 Bellaire Blvd, Suite 118. Houston, TX 77036
Tel: 281-940-8869 Fax: 281-207-6476

LAND TITLE SURVEY

JOB NO.:	1407002913	NO.	REVISION	DATE
DATE:	07/17/14			
DRAWN BY:	SM			
APPROVED BY:	LJD			

STATE OF TEXAS REGISTERED LUTHER J. DALY 6150 PROFESSIONAL LAND SURVEYOR

FIRM REGISTRATION NO. 10190700
THIS SURVEY WAS CONTRACTED TO LUTHER J DALY

LUTHER J. DALY, R.P.L.S.
Registered Professional Land Surveyor
Registration No. 6150

COPYRIGHT ALL RIGHT RESERVED TO OVERLAND CONSORTIUM INC.

LEGEND

These standard symbols will be found in the drawing.

- BOUNDARY LINE
- EASEMENT LINE
- BUILDING SETBACK LINE
- WOOD FENCE
- FOUND "X" ON CONCRETE
- SET "X" ON CONCRETE
- SET IRON ROD