Jimmy
This the redraw - Aaron
Said OK + will Submit Permit

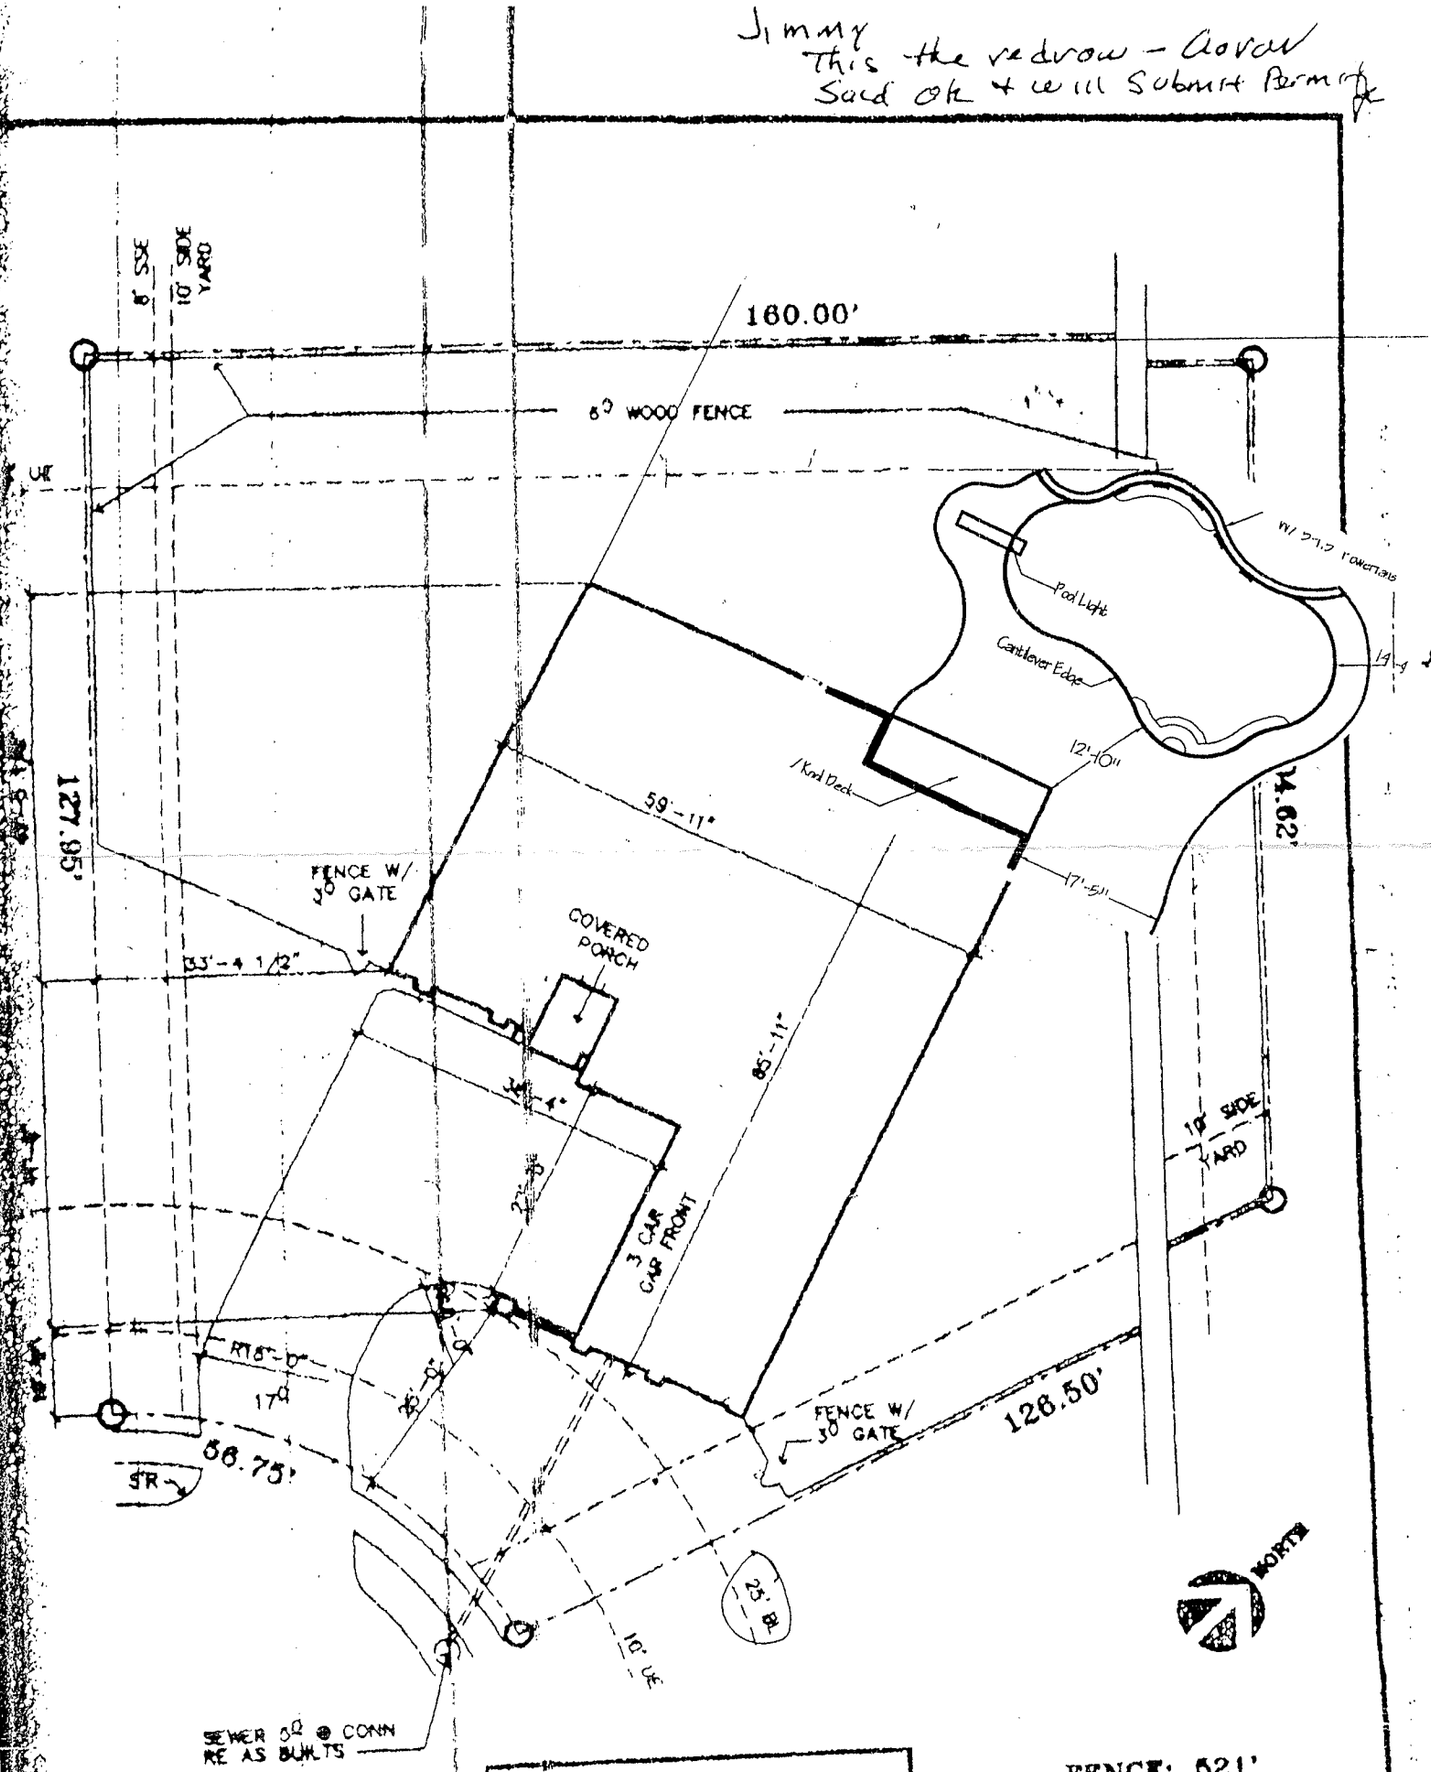

BUILDER TO VERIFY
RECORDED PLAT NOT RECEIVED

FENCE: 521'

D.R. HORTON
CUSTOM HOMES

I DO HEREBY CERTIFY THAT THIS DRAWING OR PLAN AND RELATED SPECIFICATIONS MEET ALL LOCAL CODE REQUIREMENTS AND ARE IN SUBSTANTIAL CONFORMITY WITH V.A. MINIMUM PROPERTY REQUIREMENTS.

Texas Four Star

SCALE: 1" = 20'	DATE: 30 APR 01	REVISED: 30 APR 01
SUBDIVISION: FRIENDSWOOD LAKES		
LOT: 18	BLOCK: 01	SECTION: 01
ADDRESS: 1701 S		BUYER: SPEC
DWN BY: MM	CHK BY: NW 5/1/01	PLAN: R 514 D