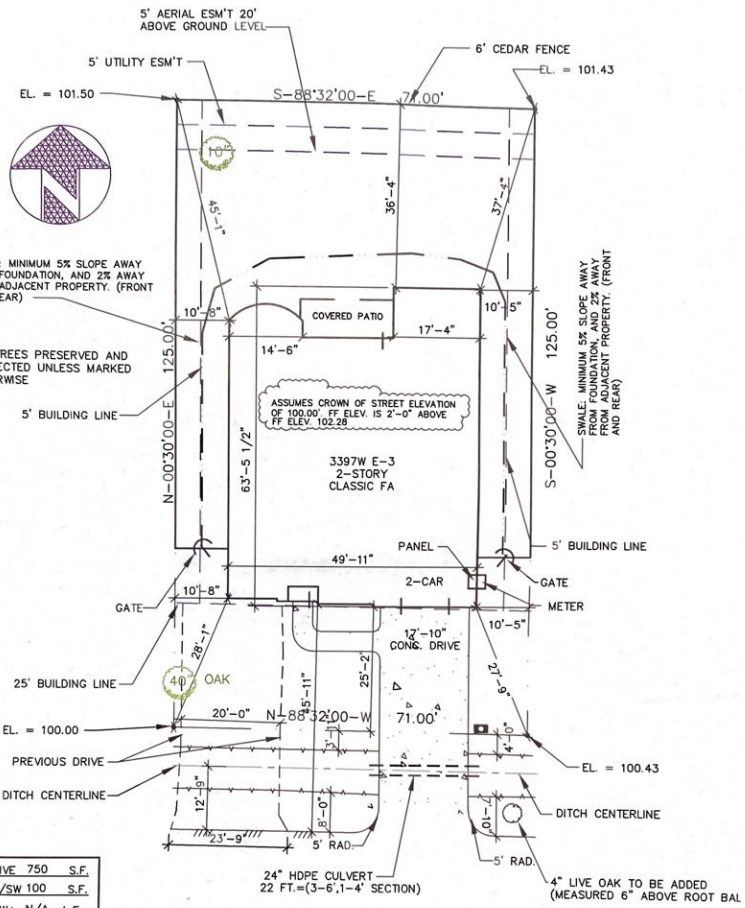

DRIVE	750	S.F.
PT/SW	100	S.F.
B/W+	N/A	L.F.

LOT SIZE=	8873	S.F.
BUILDING COVERAGE=	3012	S.F.
CONCRETE COVERAGE=	541	S.F.
TOTAL=3553 S.F.	40	%

SCHILLER STREET (60' ROW)

NO MANHOLE IN AREA. FINISHED FLOOR SHALL NOT BE LESS THAN 4" ABOVE CROWN OF STREET.
STREET CROWN ELEV. = 100.86'

PERRY HOMES DESIGN

© - 2014 - PERRY HOMES™

ARCHITECTURE & INTERIORS

P.O. BOX 34306 HOUSTON, TEXAS

Address: 6622 SCHILLER STREET
Lot: 22 Block: 26 Section: 02
Subdivision: WESTVIEW TERRACE Panel No.
City: HARRIS COUNTY, TEXAS Job Number 570015
Scale: 1" = 20'-0" Drawn By: LWS
Date: 06/11/14 WT2226.DWG